NE 1/4, SEC 17, T1S, R3W, 4th PM

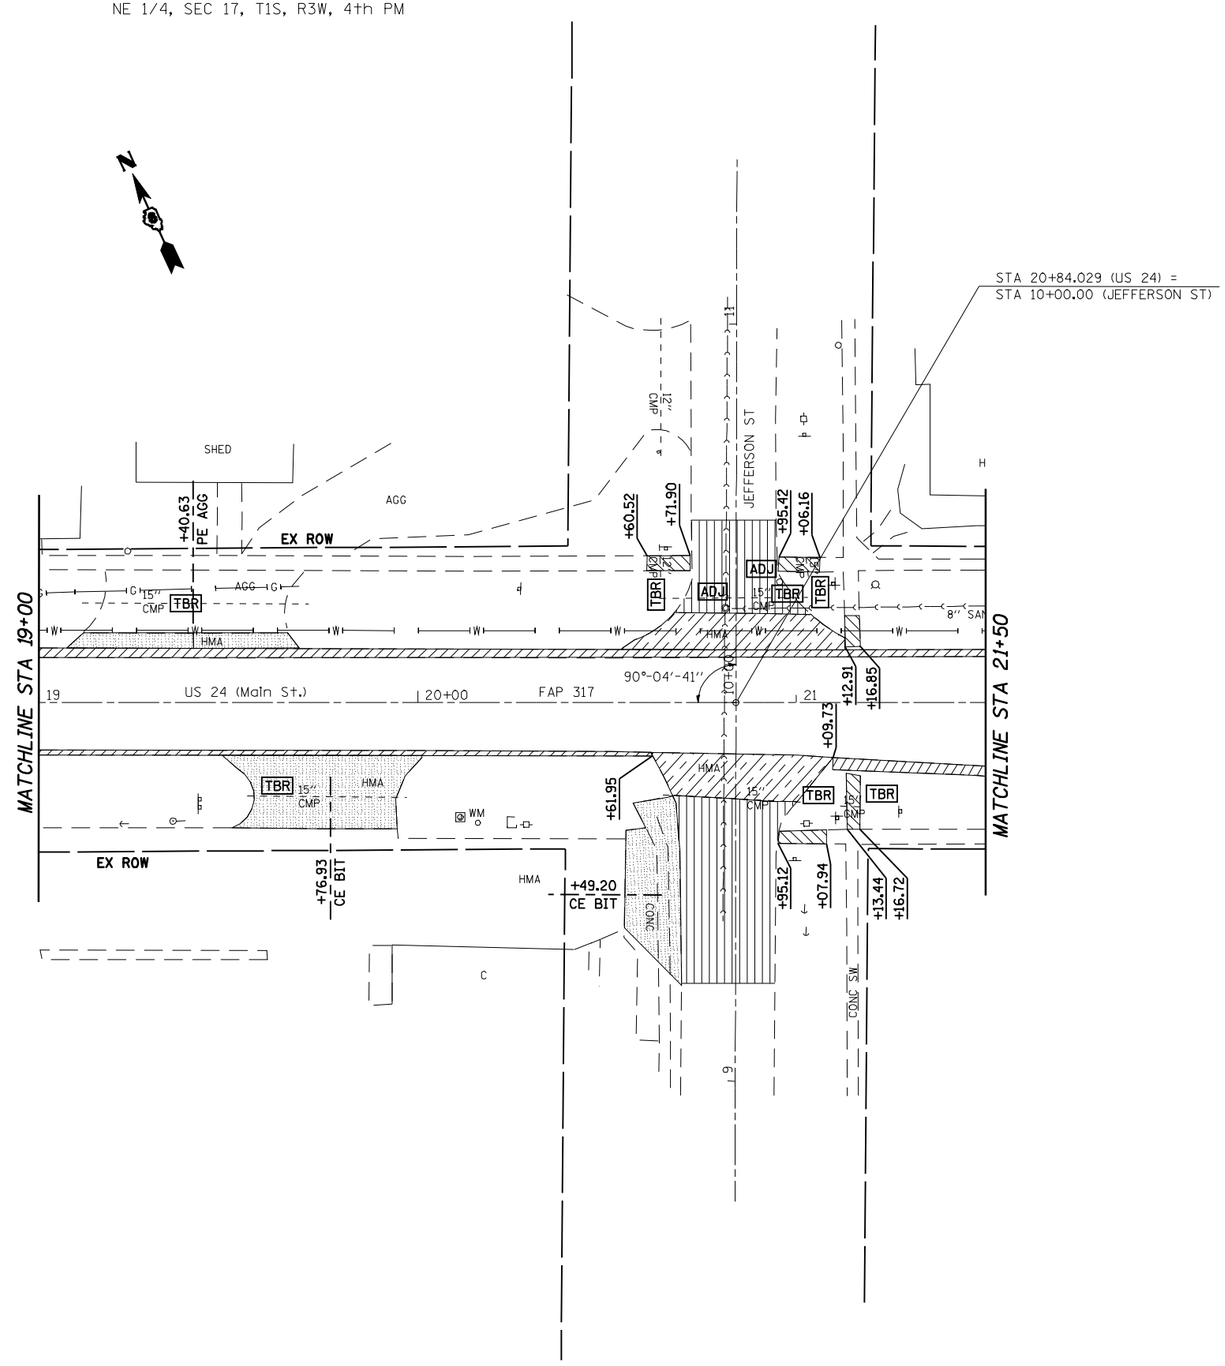

LEGEND

- PAVEMENT REMOVAL
- DRIVEWAY PAVEMENT REMOVAL
- PAVED SHOULDER REMOVAL
- OIL AND CHIP REMOVAL
- SIDEWALK REMOVAL
- COMB CURB AND GUTTER REMOVAL
- TBR - PIPE CULVERT AND STORM SEWER REMOVAL
- R - REMOVING INLETS
- ADJ - FRAMES AND LIDS TO BE ADJUSTED

FILE NAME = c:\pw_work\PWIDOT\LAUGHLINRL\dms20175\d72b60-sht-plan.dgn	USER NAME = laughlinrl	DESIGNED -	REVISED -
		DRAWN -	REVISED -
	PLOT SCALE = 40.0000 ' / IN.	CHECKED -	REVISED -
	PLOT DATE = Oct-07-2009 08:42:25AM	DATE -	REVISED -

STATE OF ILLINOIS
DEPARTMENT OF TRANSPORTATION

REMOVAL PLAN SHEET

SCALE: 1" = 20' | SHEET NO. 2 OF 9 SHEETS | STA. 19+00 TO STA. 21+50

F.A.P RTE.	SECTION	COUNTY	TOTAL SHEETS	SHEET NO.
*	7(W-1,RS-8,N); 9RS-4	BROWN	177	46
		CONTRACT NO. 72B60		
FED. ROAD DIST. NO.	ILLINOIS	FED. AID PROJECT		

* FAP 317 (US 24) & 550 (IL 99)