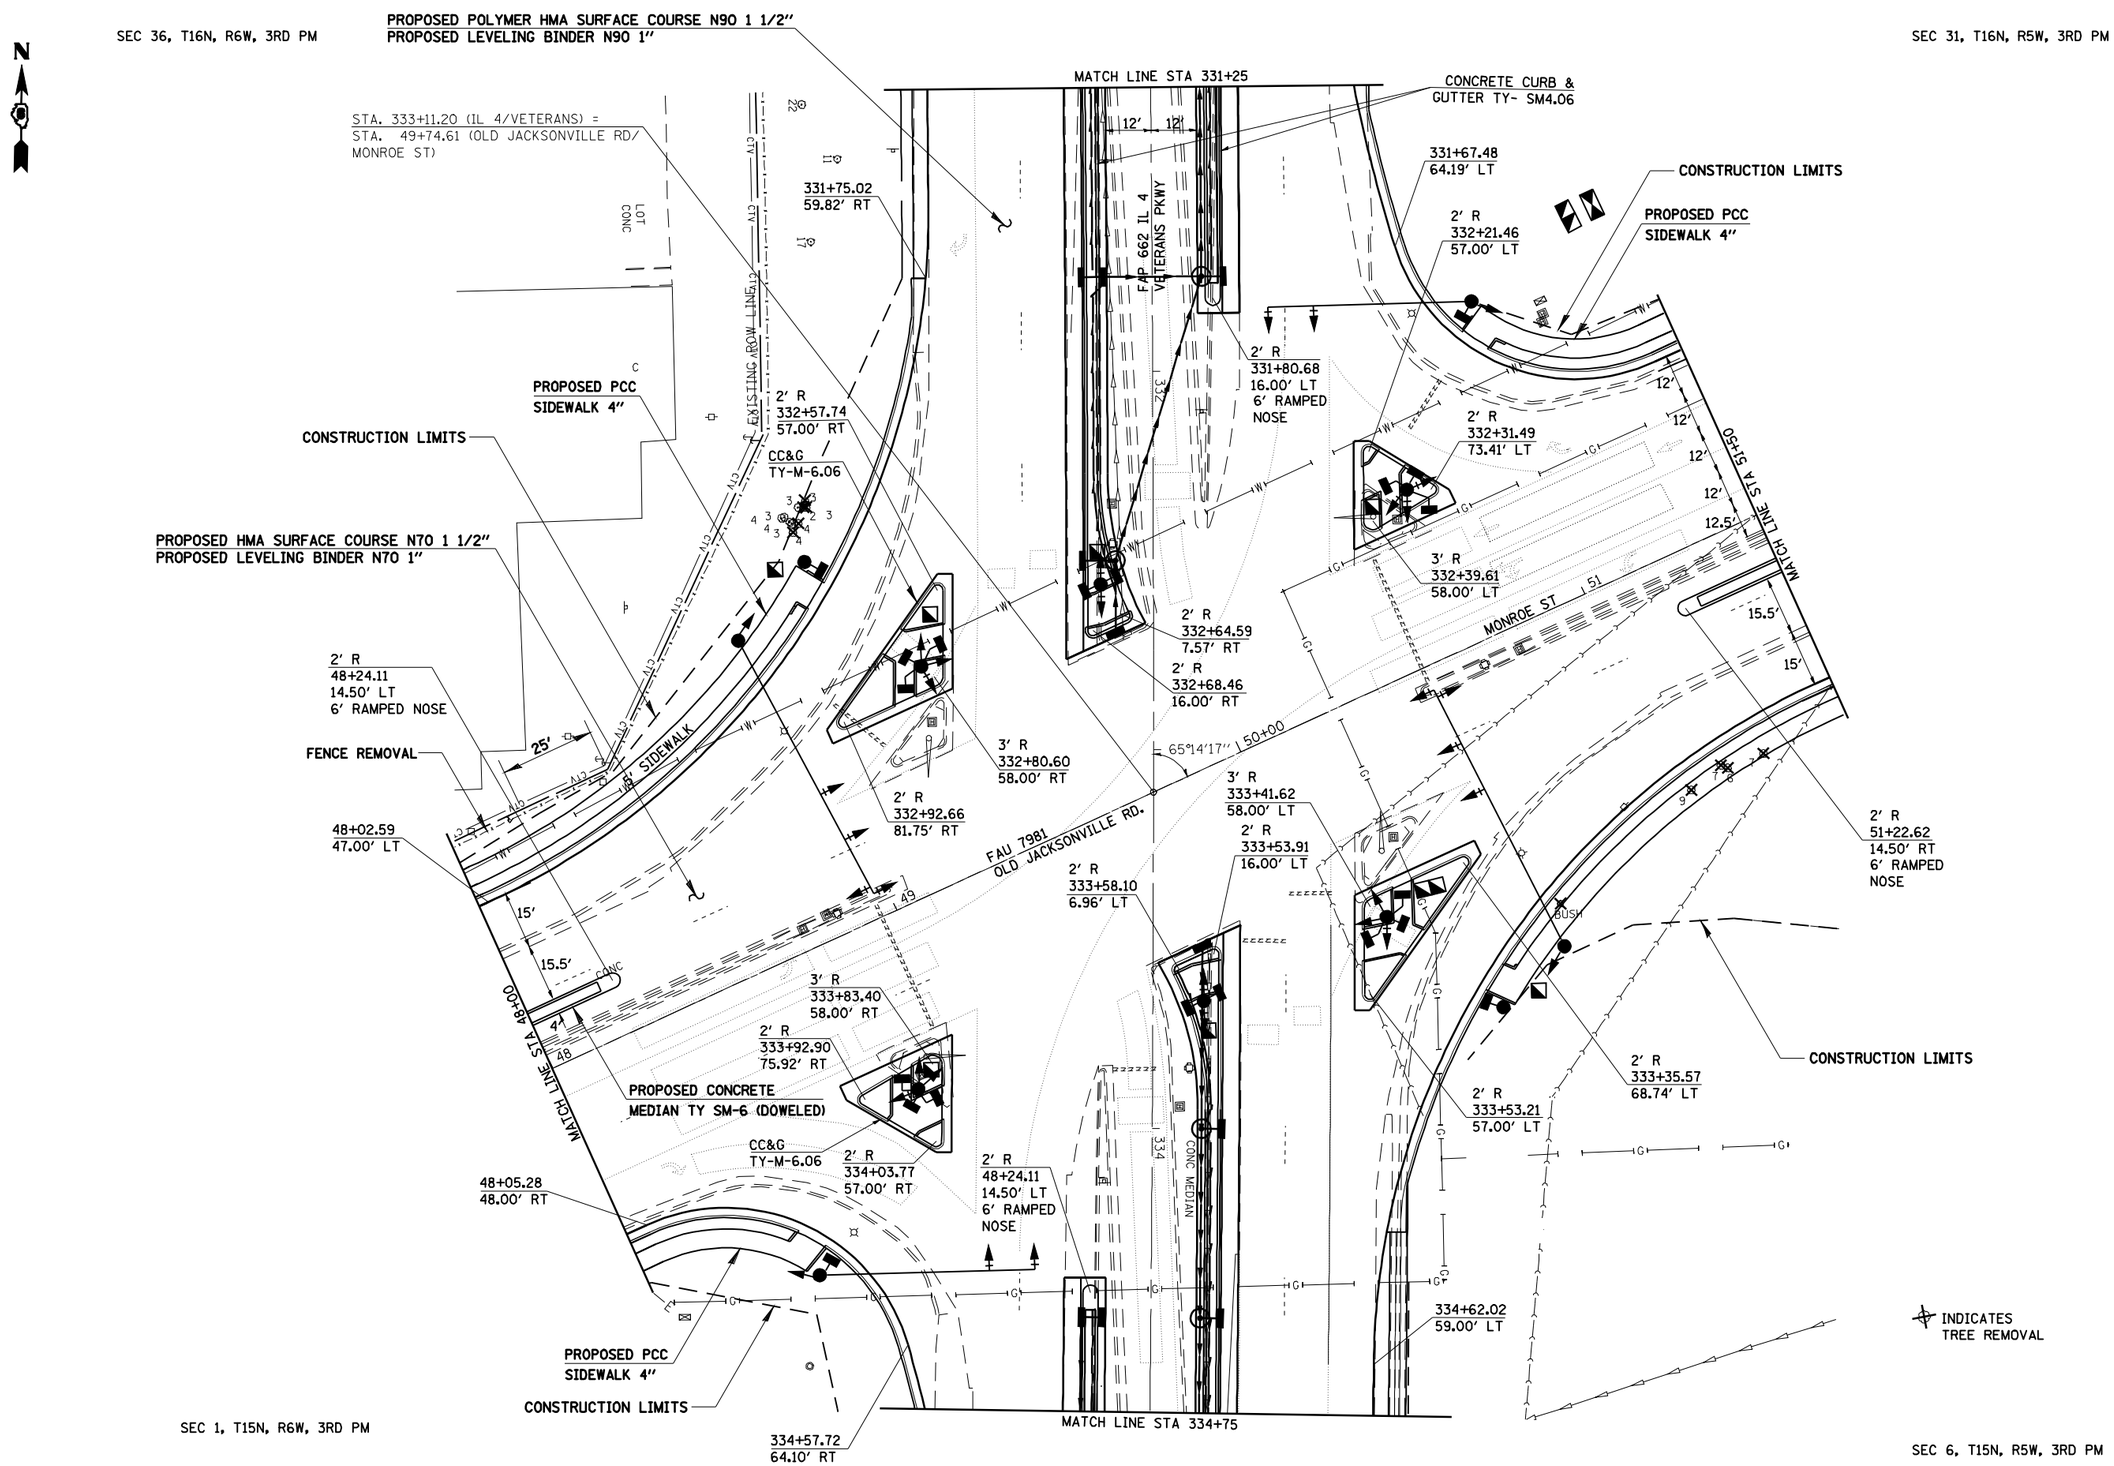

CEC Cummins Engineering Corporation — Civil and Structural Engineering	JOB = 2200.4	DESIGNED - NAK	REVISED -	STATE OF ILLINOIS DEPARTMENT OF TRANSPORTATION	OLD JACKSONVILLE RD/MONROE ST	F.A.S. RTE.	SECTION	COUNTY	TOTAL SHEETS / SHEET NO.
	FILE NAME = d672B99-sht-plan2.dgn	DRAWN - AJH	REVISED -			662	(2-1-2, 2-2) RS, TS-6	SANGAMON	244 / 81
	PLOT SCALE = 40.0000 ' / IN.	CHECKED - NAK	REVISED -					CONTRACT NO. 72B99	
	PLOT DATE = Oct-29-2009 11:40:26AM	DATE - 6/26/2008	REVISED -		SCALE: SHEET NO. OF SHEETS STA. TO STA.	FED. ROAD DIST. NO.	ILLINOIS	FED. AID PROJECT	