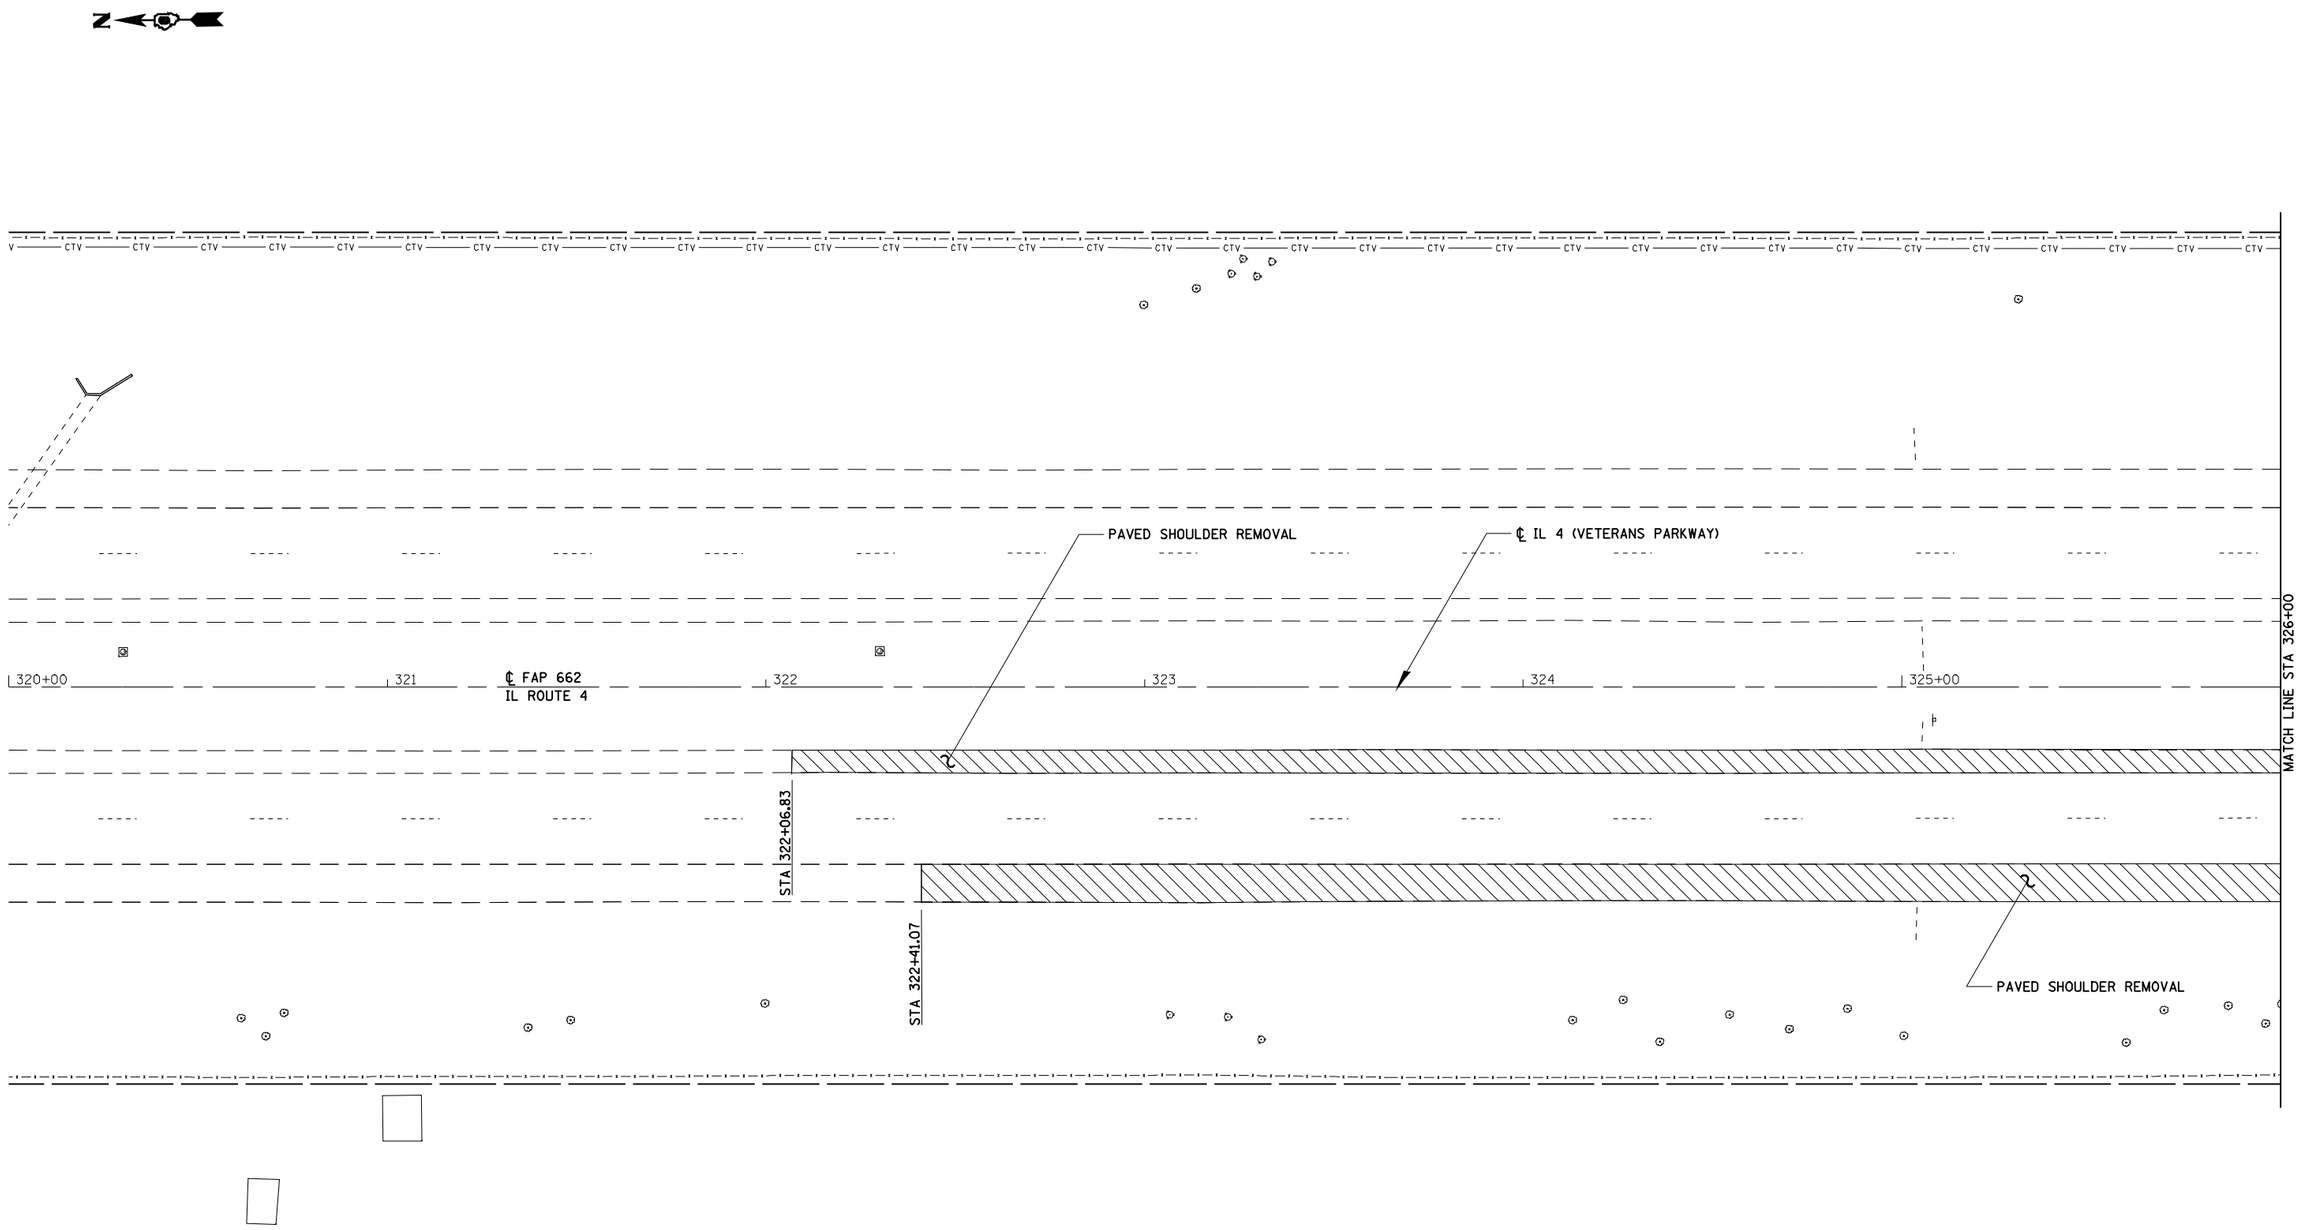

CEC Cummins Engineering Corporation Civil and Structural Engineering	JOB = 2200.4 FILE NAME = D672B99-sht-removal-1.dgn PLOT SCALE = 40.0000 ' / IN. PLOT DATE = Oct-29-2009 11:47:03AM	DESIGNED - NAK DRAWN - AJH CHECKED - NAK DATE - 10/15/2009	REVISED - REVISED - REVISED - REVISED -	STATE OF ILLINOIS DEPARTMENT OF TRANSPORTATION	IL 4 (VETERANS PARKWAY) – REMOVAL SCALE: SHEET NO. OF SHEETS STA. TO STA.	F.A.S. RTE. 662	SECTION (2-1-2, 2-2) RS, TS-6	COUNTY SANGAMON	TOTAL SHEETS 244	SHEET NO. 90
								CONTRACT NO. 72B99		
						FED. ROAD DIST. NO.	ILLINOIS	FED. AID PROJECT		