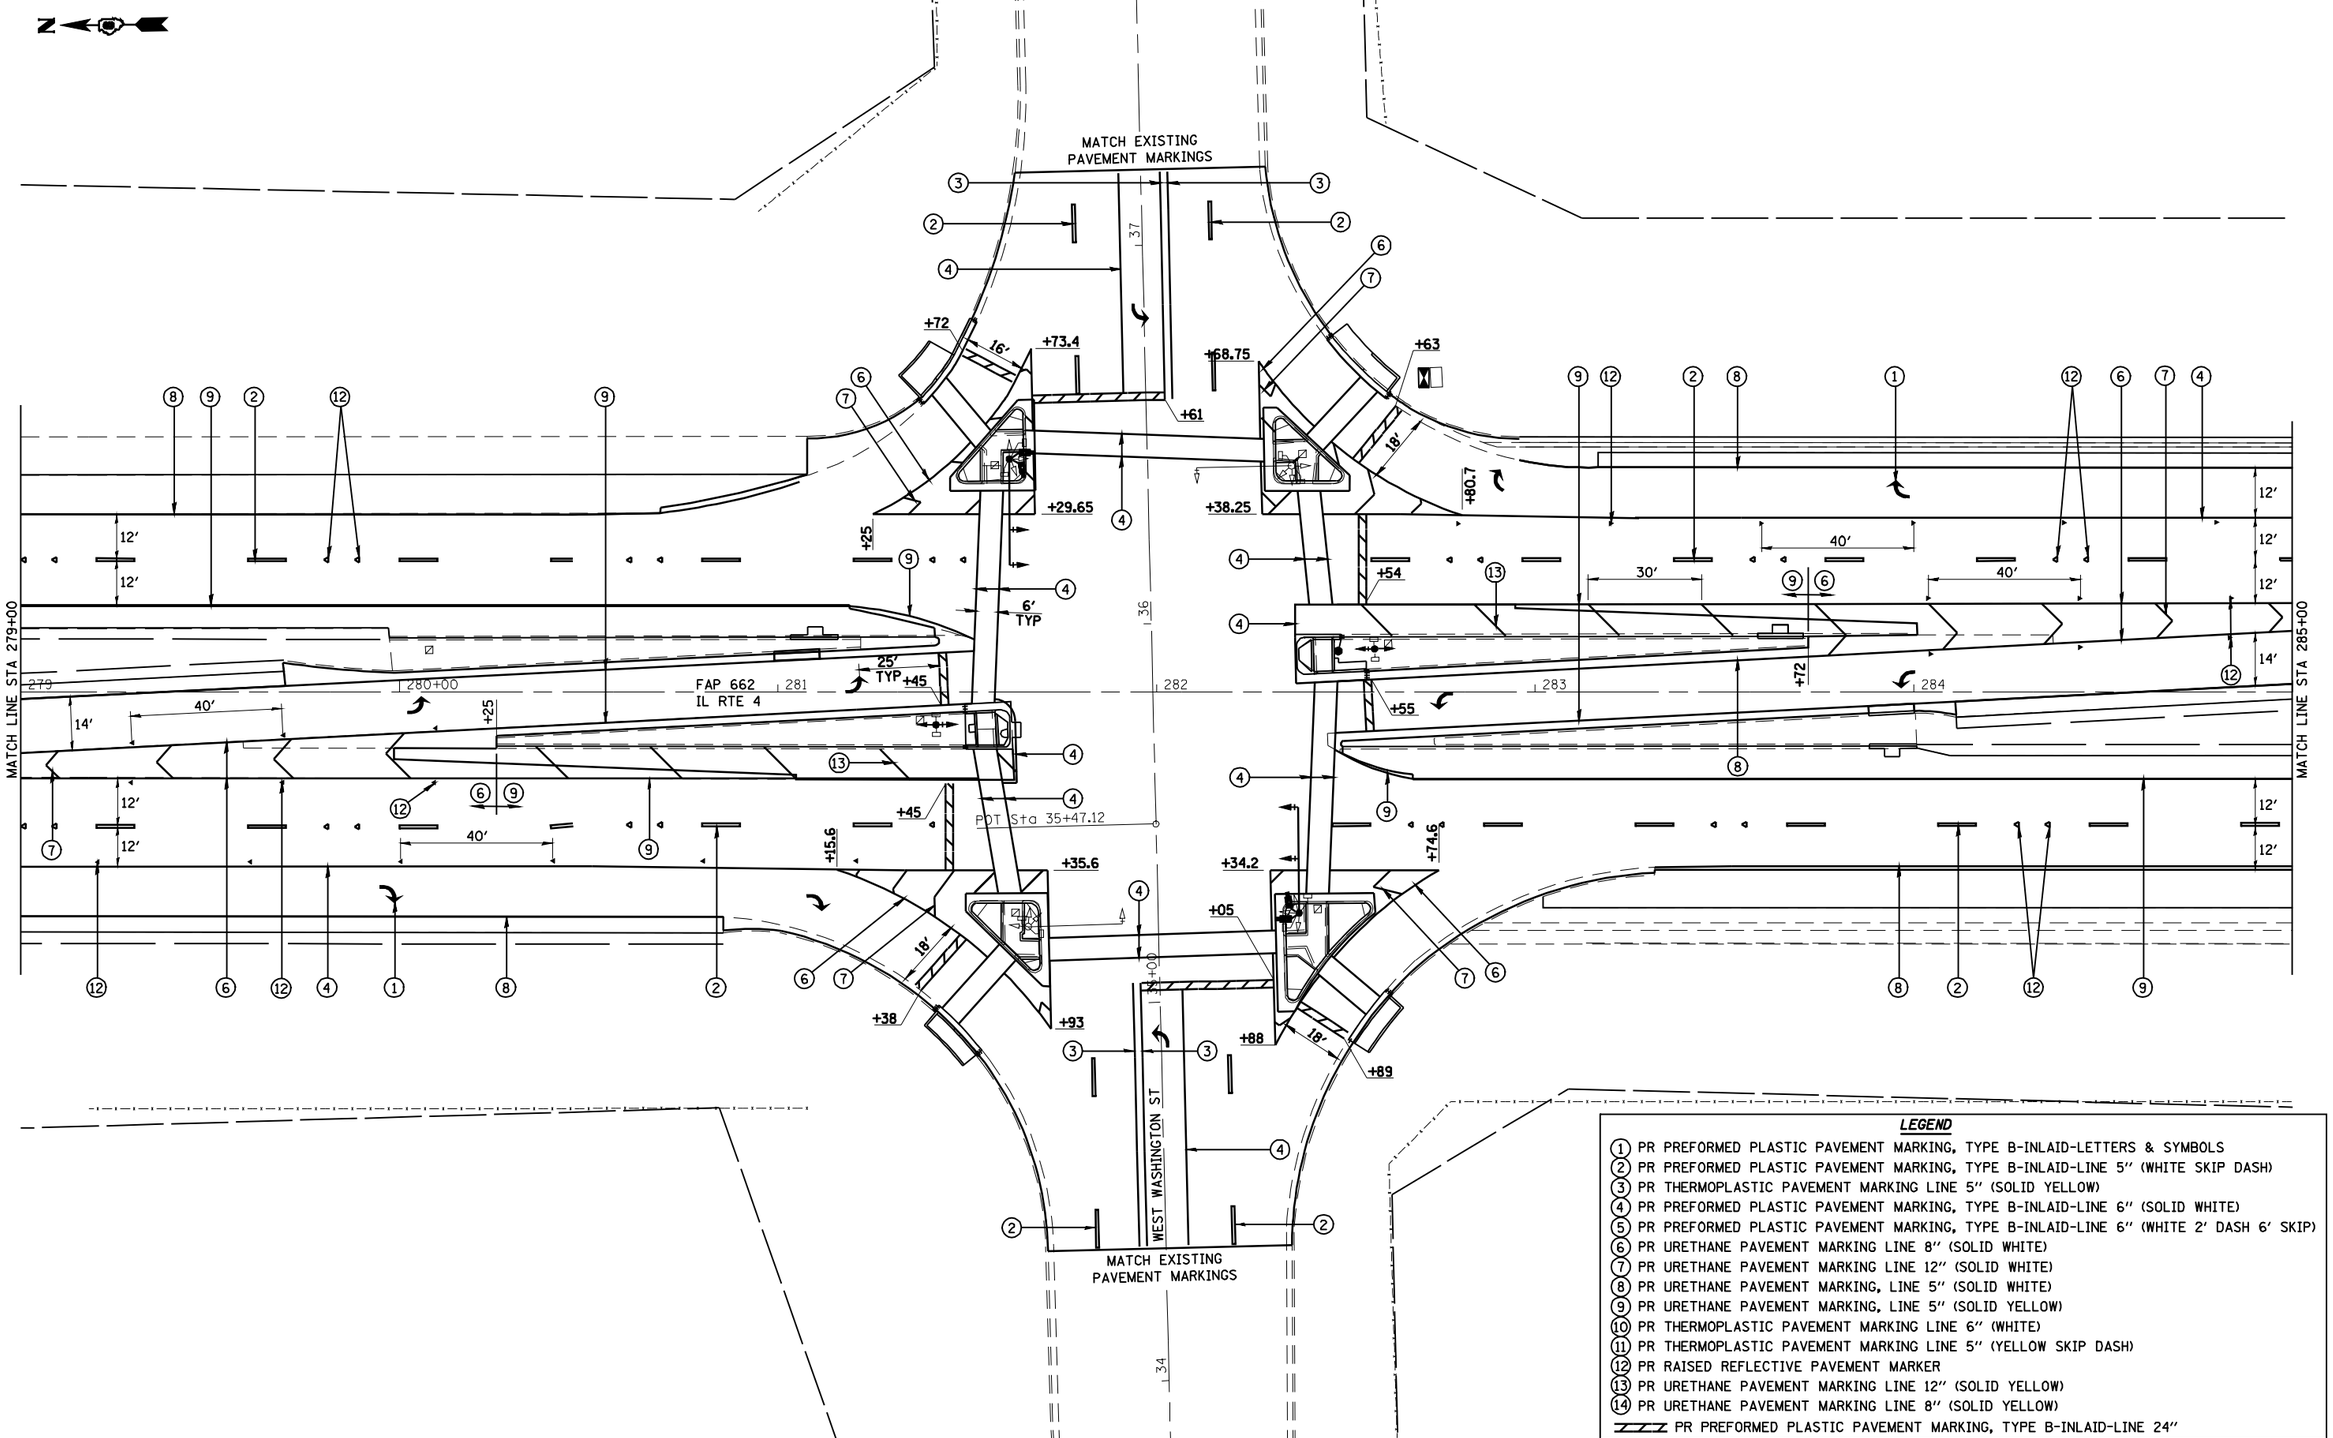

LEGEND

1. PR PREFORMED PLASTIC PAVEMENT MARKING, TYPE B-INLAID-LETTERS & SYMBOLS
2. PR PREFORMED PLASTIC PAVEMENT MARKING, TYPE B-INLAID-LINE 5" (WHITE SKIP DASH)
3. PR THERMOPLASTIC PAVEMENT MARKING LINE 5" (SOLID YELLOW)
4. PR PREFORMED PLASTIC PAVEMENT MARKING, TYPE B-INLAID-LINE 6" (SOLID WHITE)
5. PR PREFORMED PLASTIC PAVEMENT MARKING, TYPE B-INLAID-LINE 6" (WHITE 2' DASH 6' SKIP)
6. PR URETHANE PAVEMENT MARKING LINE 8" (SOLID WHITE)
7. PR URETHANE PAVEMENT MARKING LINE 12" (SOLID WHITE)
8. PR URETHANE PAVEMENT MARKING, LINE 5" (SOLID WHITE)
9. PR URETHANE PAVEMENT MARKING, LINE 5" (SOLID YELLOW)
10. PR THERMOPLASTIC PAVEMENT MARKING LINE 6" (WHITE)
11. PR THERMOPLASTIC PAVEMENT MARKING LINE 5" (YELLOW SKIP DASH)
12. PR RAISED REFLECTIVE PAVEMENT MARKER
13. PR URETHANE PAVEMENT MARKING LINE 12" (SOLID YELLOW)
14. PR URETHANE PAVEMENT MARKING LINE 8" (SOLID YELLOW)

PR PREFORMED PLASTIC PAVEMENT MARKING, TYPE B-INLAID-LINE 24"

CEC Cummins Engineering Corporation — Civil and Structural Engineering	JOB = 2200.4	DESIGNED - NAK	REVISED -
	FILE NAME = d672B99-sht-pmk1.dgn	DRAWN - AJH	REVISED -
	PLOT SCALE = 40.0000 ' / IN.	CHECKED - NAK	REVISED -
	PLOT DATE = Oct-29-2009 11:50:42AM	DATE - 10/09/2009	REVISED -

STATE OF ILLINOIS
DEPARTMENT OF TRANSPORTATION

IL 4 (VETERANS PARKWAY) – PAVEMENT MARKING DETAILS

SCALE: | SHEET NO. OF SHEETS | STA. TO STA.

F.A.S. RTE.	SECTION	COUNTY	TOTAL SHEETS	SHEET NO.
662	(2-1-2, 2-2) RS, TS-6	SANGAMON	244	120
		CONTRACT NO. 72B99		
FED. ROAD DIST. NO.	ILLINOIS	FED. AID PROJECT		