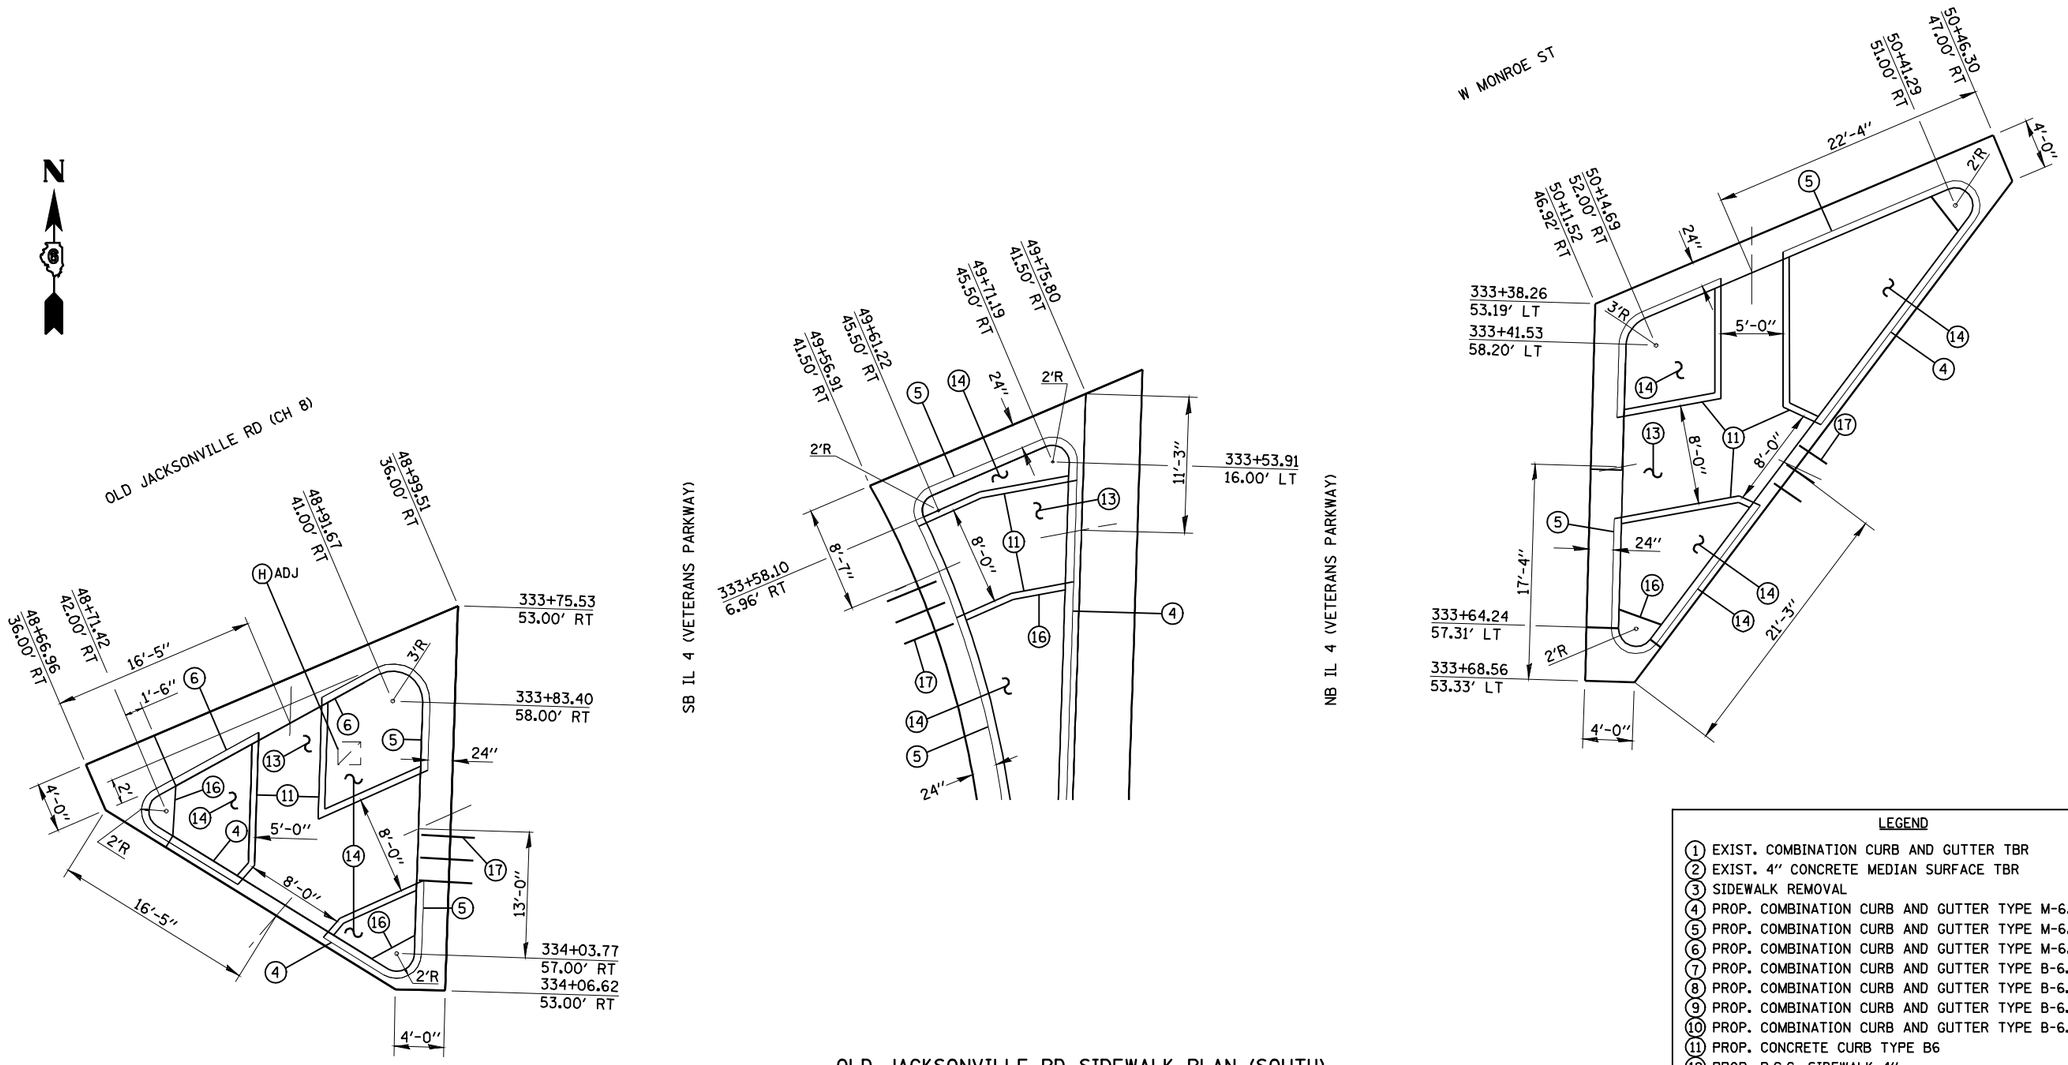

OLD JACKSONVILLE RD SIDEWALK PLAN (SOUTH)

LEGEND

1. EXIST. COMBINATION CURB AND GUTTER TBR
2. EXIST. 4" CONCRETE MEDIAN SURFACE TBR
3. SIDEWALK REMOVAL
4. PROP. COMBINATION CURB AND GUTTER TYPE M-6.06
5. PROP. COMBINATION CURB AND GUTTER TYPE M-6.24
6. PROP. COMBINATION CURB AND GUTTER TYPE M-6.24 (VWGF)
7. PROP. COMBINATION CURB AND GUTTER TYPE B-6.06
8. PROP. COMBINATION CURB AND GUTTER TYPE B-6.12
9. PROP. COMBINATION CURB AND GUTTER TYPE B-6.18
10. PROP. COMBINATION CURB AND GUTTER TYPE B-6.24
11. PROP. CONCRETE CURB TYPE B6
12. PROP. P.C.C. SIDEWALK 4"
13. PROP. P.C.C. SIDEWALK 8"
14. PROP. CONCRETE MEDIAN SURFACE 4"
15. PROP. SUB BASE GRANULAR MATERIAL MATERIAL TYPE B
16. PROP. ¾" PREFORMED EXPANSION JOINT FILLER (TYP.)
17. PROP. TIE BAR
18. PROP. DOWEL BAR
19. PROP. HMA RESURFACING
20. PROP. DETECTABLE WARNINGS
21. EXIST. CONCRETE GUTTER TBR
22. EXIST. PAVED DITCH TBR
23. PROP. CONCRETE GUTTER TYPE B (SPECIAL)
24. PROP. CLASS SI CONCRETE OUTLET
25. PROP. PAVED DITCH TYPE A-15 (SPECIAL)
26. CONCRETE CURB TYPE B (SPECIAL)

H EXISTING HANDHOLE BOX (TO REMAIN OR TO BE ADJUSTED)

NOTE:

1. FOR ADDITIONAL INFORMATION ABOUT CURB AND GUTTER, MEDIAN AND SIDEWALK SEE STD. 424001, 606001, & 606301

CEC Cummins Engineering Corporation Civil and Structural Engineering	JOB = 2200.4 FILE NAME = D672B99-sht-details4.dgn PLOT SCALE = 12.1921 ' / IN. PLOT DATE = Oct-29-2009 11:54:32AM	DESIGNED - NAK DRAWN - AJH CHECKED - NAK DATE - 10/12/2009	REVISED -- REVISED -- REVISED -- REVISED --	STATE OF ILLINOIS DEPARTMENT OF TRANSPORTATION	CROSSWALK & ISLAND DETAILS SCALE: SHEET NO. OF SHEETS STA. TO STA.	F.A.S. RTE. 662	SECTION (2-1-2, 2-2) RS, TS-6	COUNTY SANGAMON	TOTAL SHEETS 244 / SHEET NO. 149
								CONTRACT NO. 72B99	
						FED. ROAD DIST. NO.	ILLINOIS		