SEC 31, T16N, R5W, 3RD PM

SEC 31, T16N, R5W, 3RD PM

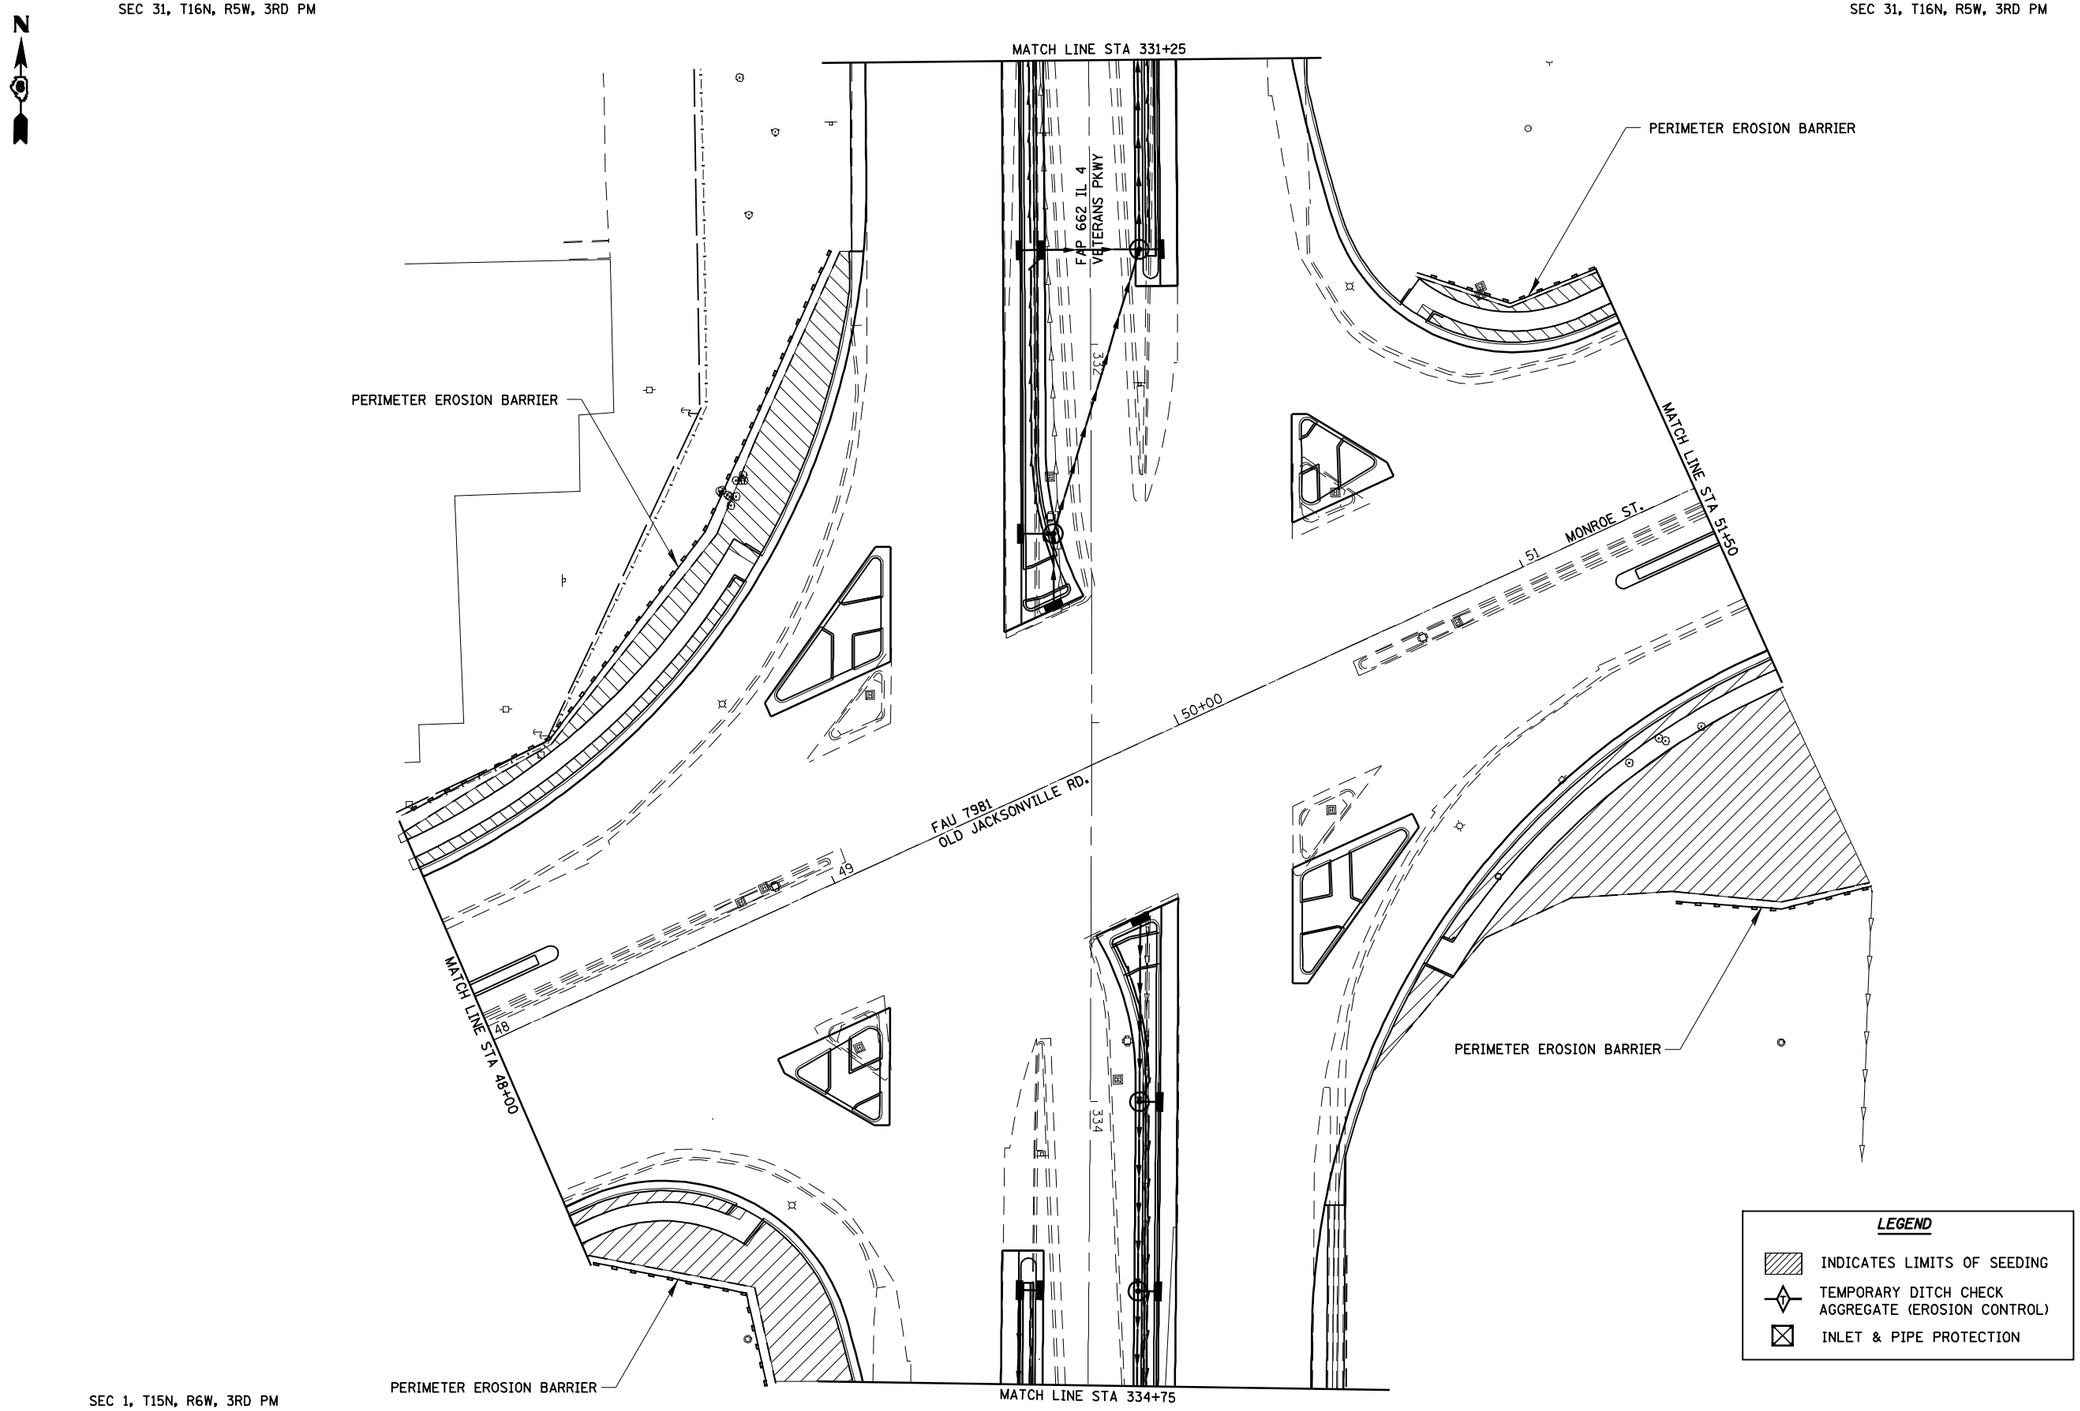

SEC 1, T15N, R6W, 3RD PM

SEC 31, T16N, R5W, 3RD PM

CEC Cummins Engineering Corporation — Civil and Structural Engineering	JOB = 2200.4	DESIGNED - NAK	REVISED -	STATE OF ILLINOIS DEPARTMENT OF TRANSPORTATION	OLD JACKSONVILLE RD – EROSION CONTROL	F.A.S. RTE.	SECTION	COUNTY	TOTAL SHEETS / SHEET NO.
	FILE NAME = d672B99-sht-erosion4.dgn	DRAWN - AJH	REVISED -			662	(2-1-2, 2-2) RS, TS-6	SANGAMON	244 / 167
	PLOT SCALE = 40.0000 ' / IN.	CHECKED - NAK	REVISED -					CONTRACT NO. 72B99	
	PLOT DATE = Oct-29-2009 11:55:48AM	DATE - 10/12/2009	REVISED -		SCALE: SHEET NO. OF SHEETS STA. TO STA.	FED. ROAD DIST. NO.	ILLINOIS	FED. AID PROJECT	