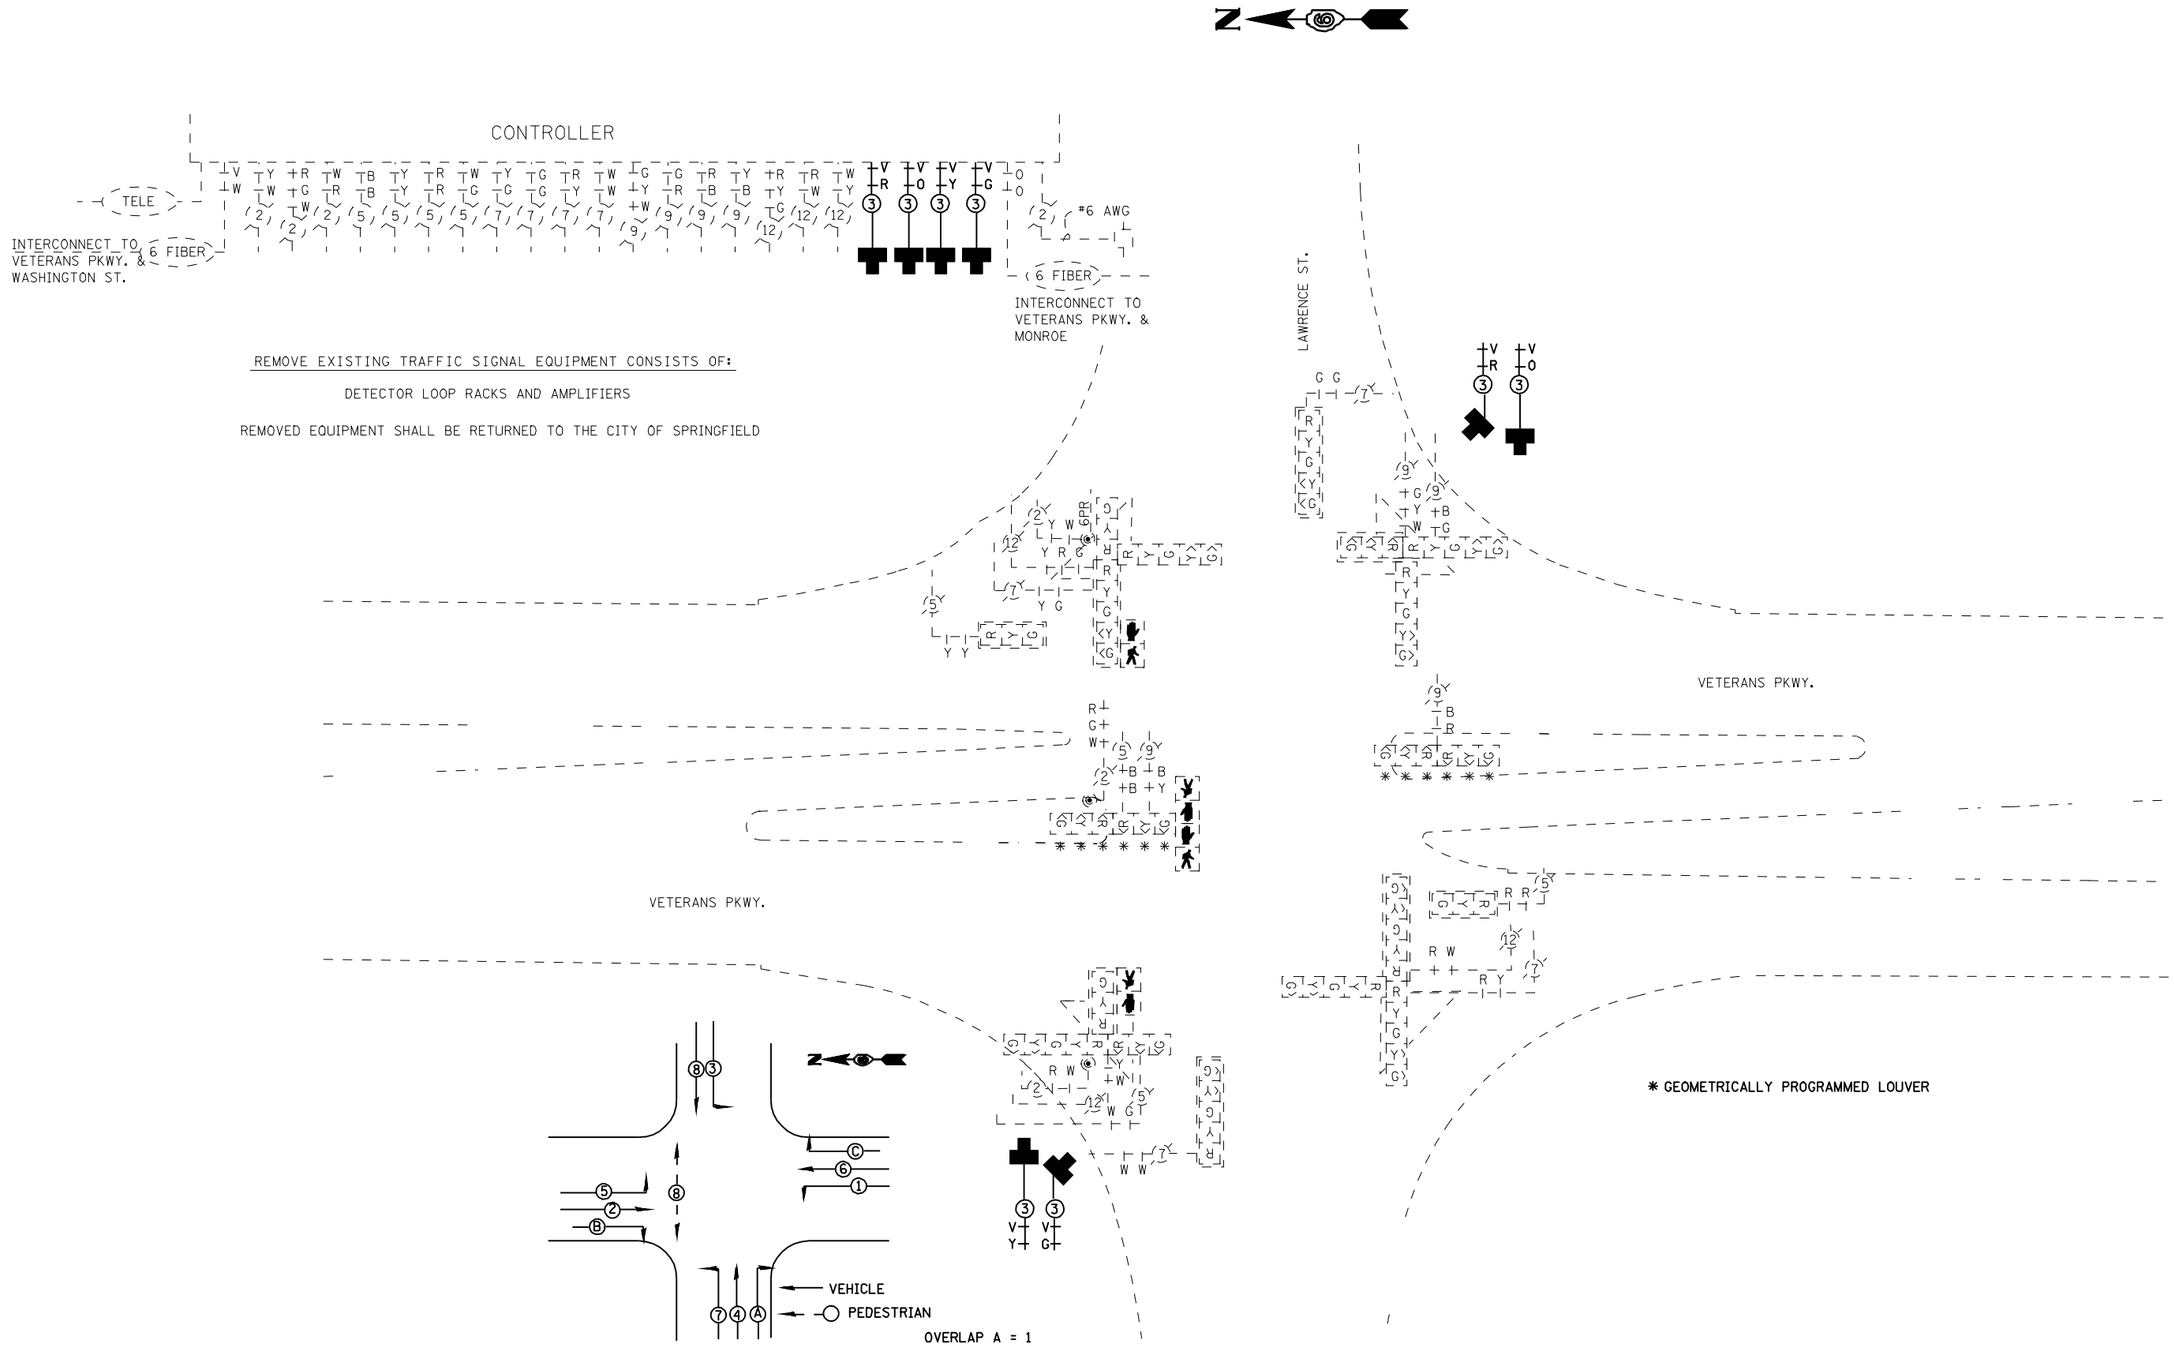

REMOVE EXISTING TRAFFIC SIGNAL EQUIPMENT CONSISTS OF:

DETECTOR LOOP RACKS AND AMPLIFIERS

REMOVED EQUIPMENT SHALL BE RETURNED TO THE CITY OF SPRINGFIELD

OVERLAP A = 1
OVERLAP B = 7
OVERLAP C = 3

EXISTING PHASE DESIGNATION DIAGRAM

FILE NAME = c:\pw_work\PWIDOT\LAUGHLINRL\d0170829\D672B99-TS.dgn	USER NAME = laughlinrl	DESIGNED -	REVISED -	STATE OF ILLINOIS DEPARTMENT OF TRANSPORTATION		F.A.P. RTE.	SECTION	COUNTY	TOTAL SHEETS	SHEET NO.
	PLOT SCALE = 40.0000 ' / IN.	DRAWN -	REVISED -			662	(2-1-2,2-2)RS,TS-6	SANGAMON	244	176
	PLOT DATE = Oct-29-2009 11:56:59AM	CHECKED -	REVISED -					CONTRACT NO. 72B99		
		DATE -	REVISED -		SCALE: SHEET NO. OF SHEETS STA. TO STA.	FED. ROAD DIST. NO.	ILLINOIS	FED. AID PROJECT		