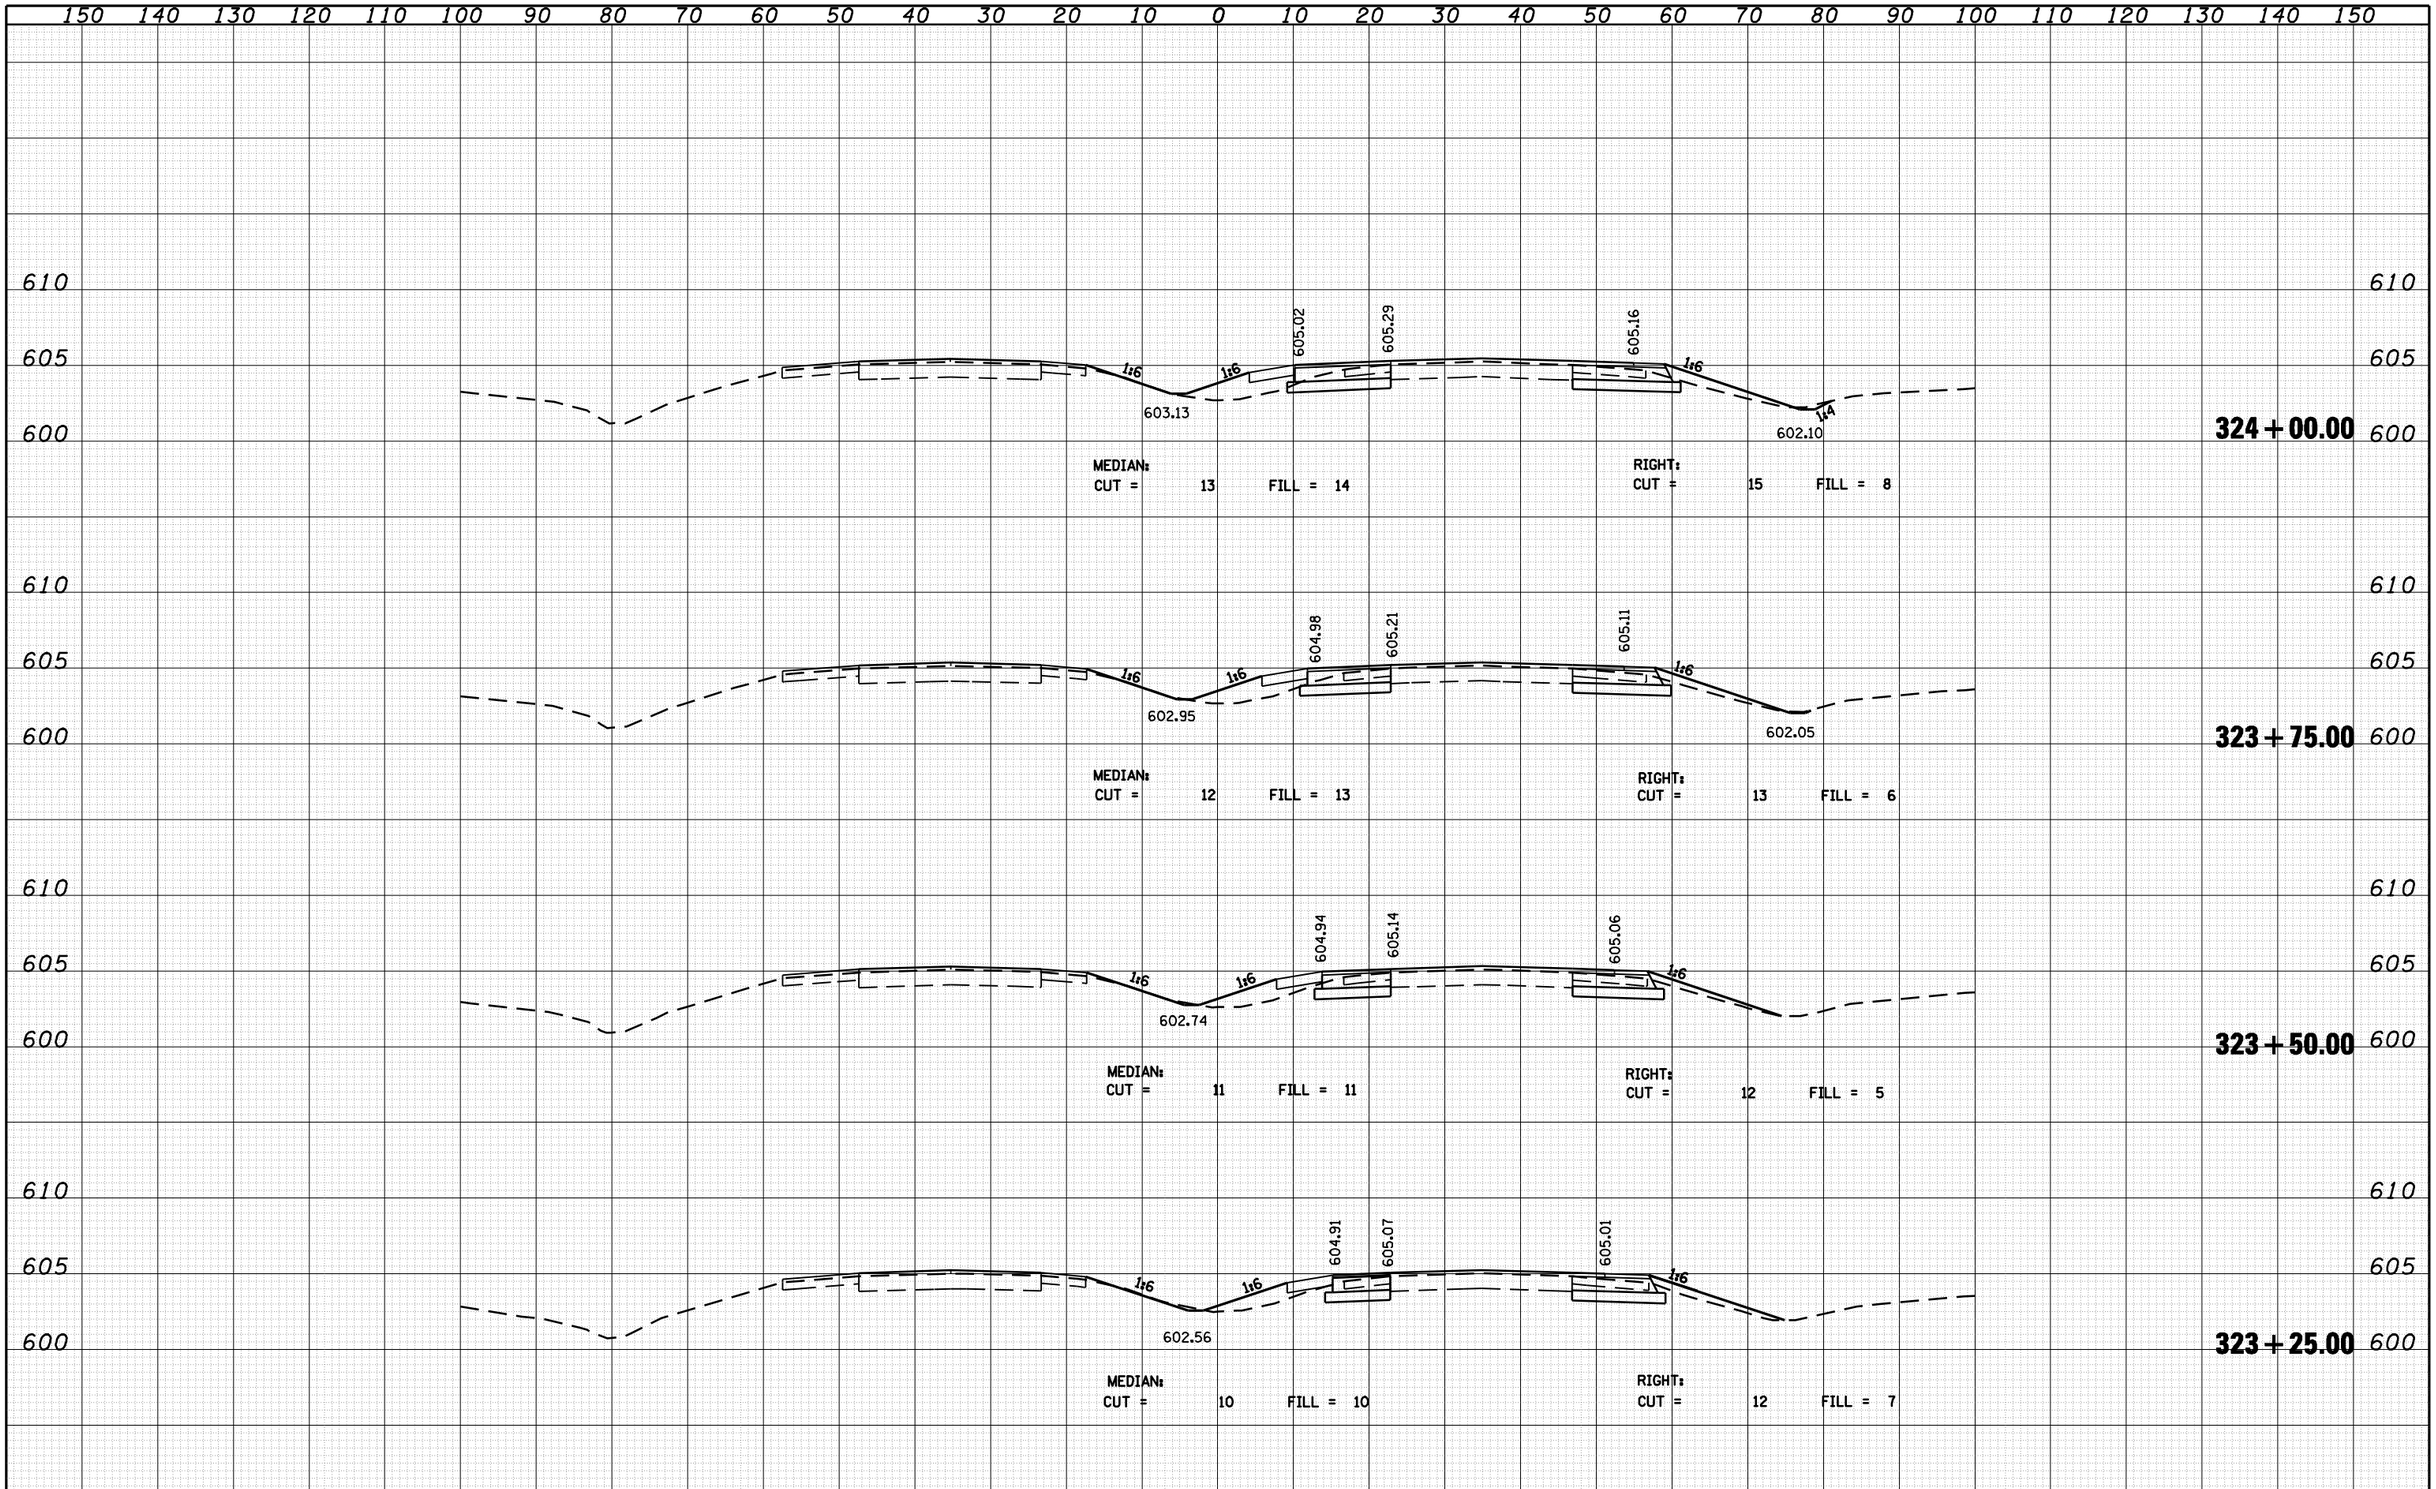


| FINAL SURVEY | BY | DATE |
|---|---|---|
| SURVEYED | | |
| PLOTTED | | |
| TEMPLATE | | |
| AREAS | | |
| AREAS CHECKED | | |
| NOTE BOOK NO. | | |

| ORIGINAL SURVEY | BY | DATE |
|---|---|---|
| SURVEYED | | |
| PLOTTED | | |
| TEMPLATE | | |
| AREAS | | |
| AREAS CHECKED | | |
| NOTE BOOK NO. | | |

**CEC** Cummins Engineering Corporation
Civil and Structural Engineering

| | | | |
|---|---|---|---|
| JOB = 2200.4 | DESIGNED - NAK | REVISED - | |
| FILE NAME = D672B99-xssht-a200.dgn | DRAWN - AJH | REVISED - | |
| PLOT SCALE = 20.0000 ' / IN. | CHECKED - NAK | REVISED - | |
| PLOT DATE = Oct-29-2009 12:07:00PM | DATE - 8/27/2009 | REVISED - | |

**STATE OF ILLINOIS**
**DEPARTMENT OF TRANSPORTATION**

**CROSS SECTIONS – IL 4/VETERANS PARKWAY (NORTH)**

SCALE: SHEET NO. OF SHEETS STA. 323+25.00 TO STA. 324+00.00

| F.A.P. RTE. | SECTION | COUNTY | TOTAL SHEETS | SHEET NO. |
|---|---|---|---|---|
| 662 | (2-1-2, 2-2) RS, T-6 | SANGAMON | 244 | 190 |

CONTRACT NO. 72B99

FED. ROAD DIST. NO. ILLINOIS FED. AID PROJECT