RAMP D CURVE 1
PI STA. =404+62.07
Δ =41° 09′ 40″ (LT)
D =12° 00′ 49″
R =476.92′
T =179.08′
L =342.62′
E =32.51′
e = 8.0%
T.R. = 30.81′
S.E. RUN = 164.3′
P.C. STA. =402+82.99
P.T. STA. =406+25.61
S.A. STA. =401+42.65 TO 403+37.76
STA. =405+70.84 TO 407+35.14

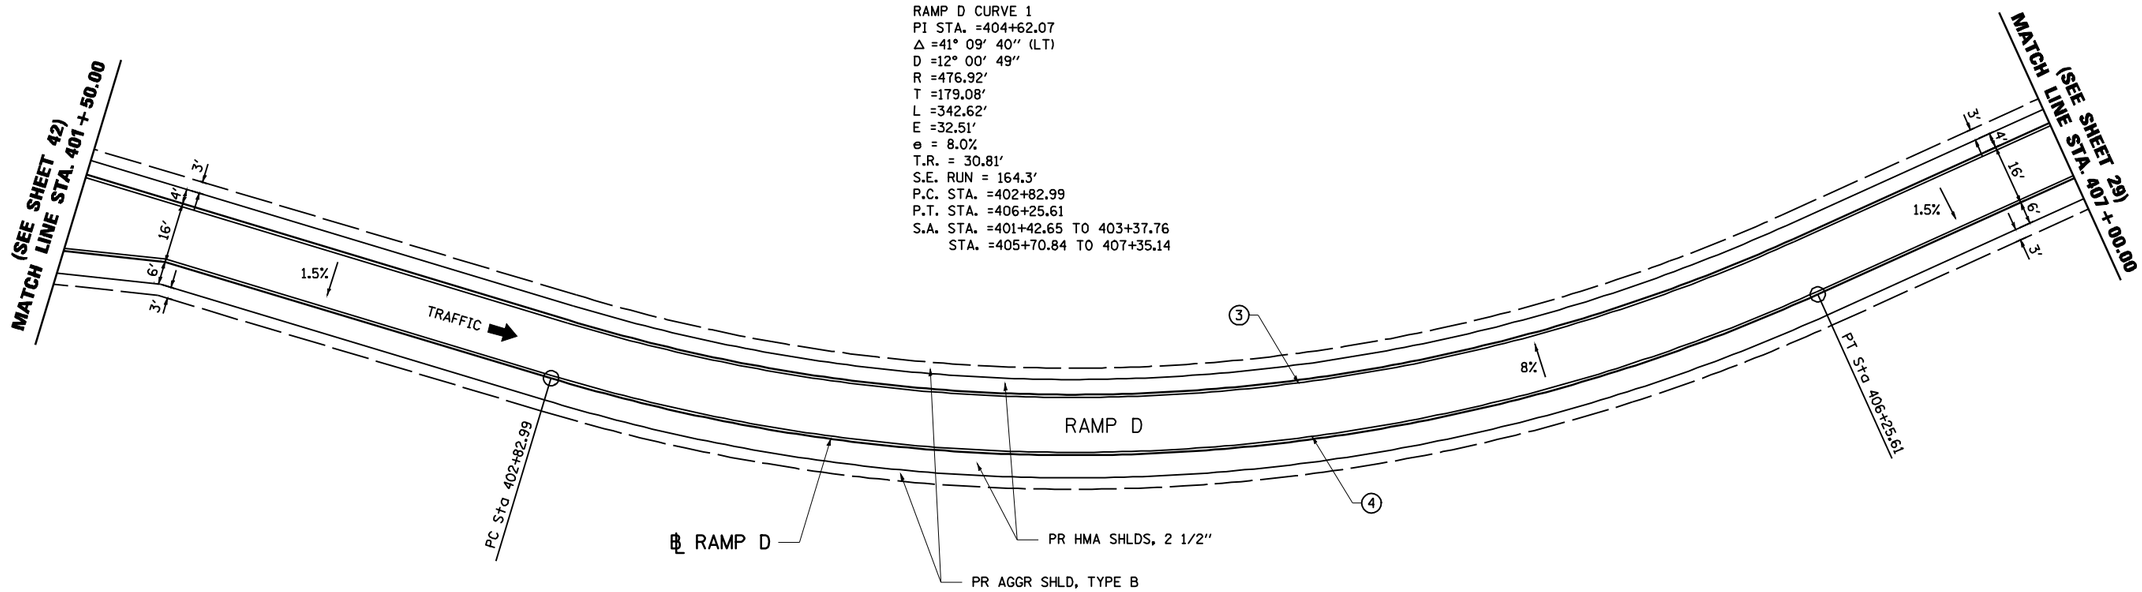

PAVEMENT MARKING LEGEND

1. PR PREFORMED PLASTIC PAVEMENT MARKING, TYPE B (INLAID), LINE 5″ (30′ SKIP, 10′ DASH)
2. PR URETHANE PAVEMENT MARKING, DOUBLE LINE 5″ (SOLID YELLOW)
3. PR URETHANE PAVEMENT MARKING, LINE 5″ (SOLID YELLOW)
4. PR URETHANE PAVEMENT MARKING, LINE 5″ (SOLID WHITE)
5. PR URETHANE PAVEMENT MARKING, LINE 6″ (SOLID WHITE)
6. PR URETHANE PAVEMENT MARKING, LINE 5″ (6′ SKIP, 2′ DASH)
7. PR PREFORMED PLASTIC PAVEMENT MARKING, TYPE B (INLAID), LINE 8″ (SOLID WHITE)
8. PR PREFORMED PLASTIC PAVEMENT MARKING, TYPE B (INLAID), LINE 12″ (SOLID YELLOW)
9. PR PREFORMED PLASTIC PAVEMENT MARKING, TYPE B (INLAID), LINE 12″ (SOLID WHITE)
10. PR PREFORMED PLASTIC PAVEMENT MARKING, TYPE B (INLAID), LINE 24″ (SOLID WHITE)
11. PR PREFORMED PLASTIC PAVEMENT MARKING, TYPE B (INLAID), LETTERS & SYMBOLS (SOLID WHITE)

▷ PR RAISED REFLECTIVE PAVEMENT MARKERS, ONE-WAY CRYSTAL
▶ PR RAISED REFLECTIVE PAVEMENT MARKERS, ONE-WAY AMBER
◆ PR RAISED REFLECTIVE PAVEMENT MARKERS, TWO-WAY AMBER

0′ 20′ 40′

FILE NAME = $FILEL$	USER NAME = $USER$	DESIGNED - R.A.W.	REVISED -	STATE OF ILLINOIS DEPARTMENT OF TRANSPORTATION	PLAN SHEET – RAMP D STA. 401+50 TO 407+00	F.A.I. RTE.	SECTION	COUNTY	TOTAL SHEETS / SHEET NO.
		DRAWN - R.A.W.	REVISED -			I-55	84-1-2RS4;150RS1	SANGAMON	65 / 48
	PLOT SCALE = $SCALE$	CHECKED - J.S.A.	REVISED -					CONTRACT NO. 72C38	
	PLOT DATE = $DATE$	DATE - 7/24/09	REVISED -		SCALE: 1″=20′ / SHEET NO. OF SHEETS / STA. TO STA.		ILLINOIS	FED. AID PROJECT	