NOTES:

THE PROPOSED PAVEMENT STRIPING FOR NINTH STREET SOUTH OF SOUTH GRAND SHALL LINE UP WITH THE EXISTING PAVEMENT STRIPING NORTH OF SOUTH GRAND.

THE PROPOSED STRIPING LAYOUT FOR THESE PLAN SHEETS SHALL BE REFERENCED OFF OF THE CENTERLINE OF PAVEMENT FOR NINTH STREET.

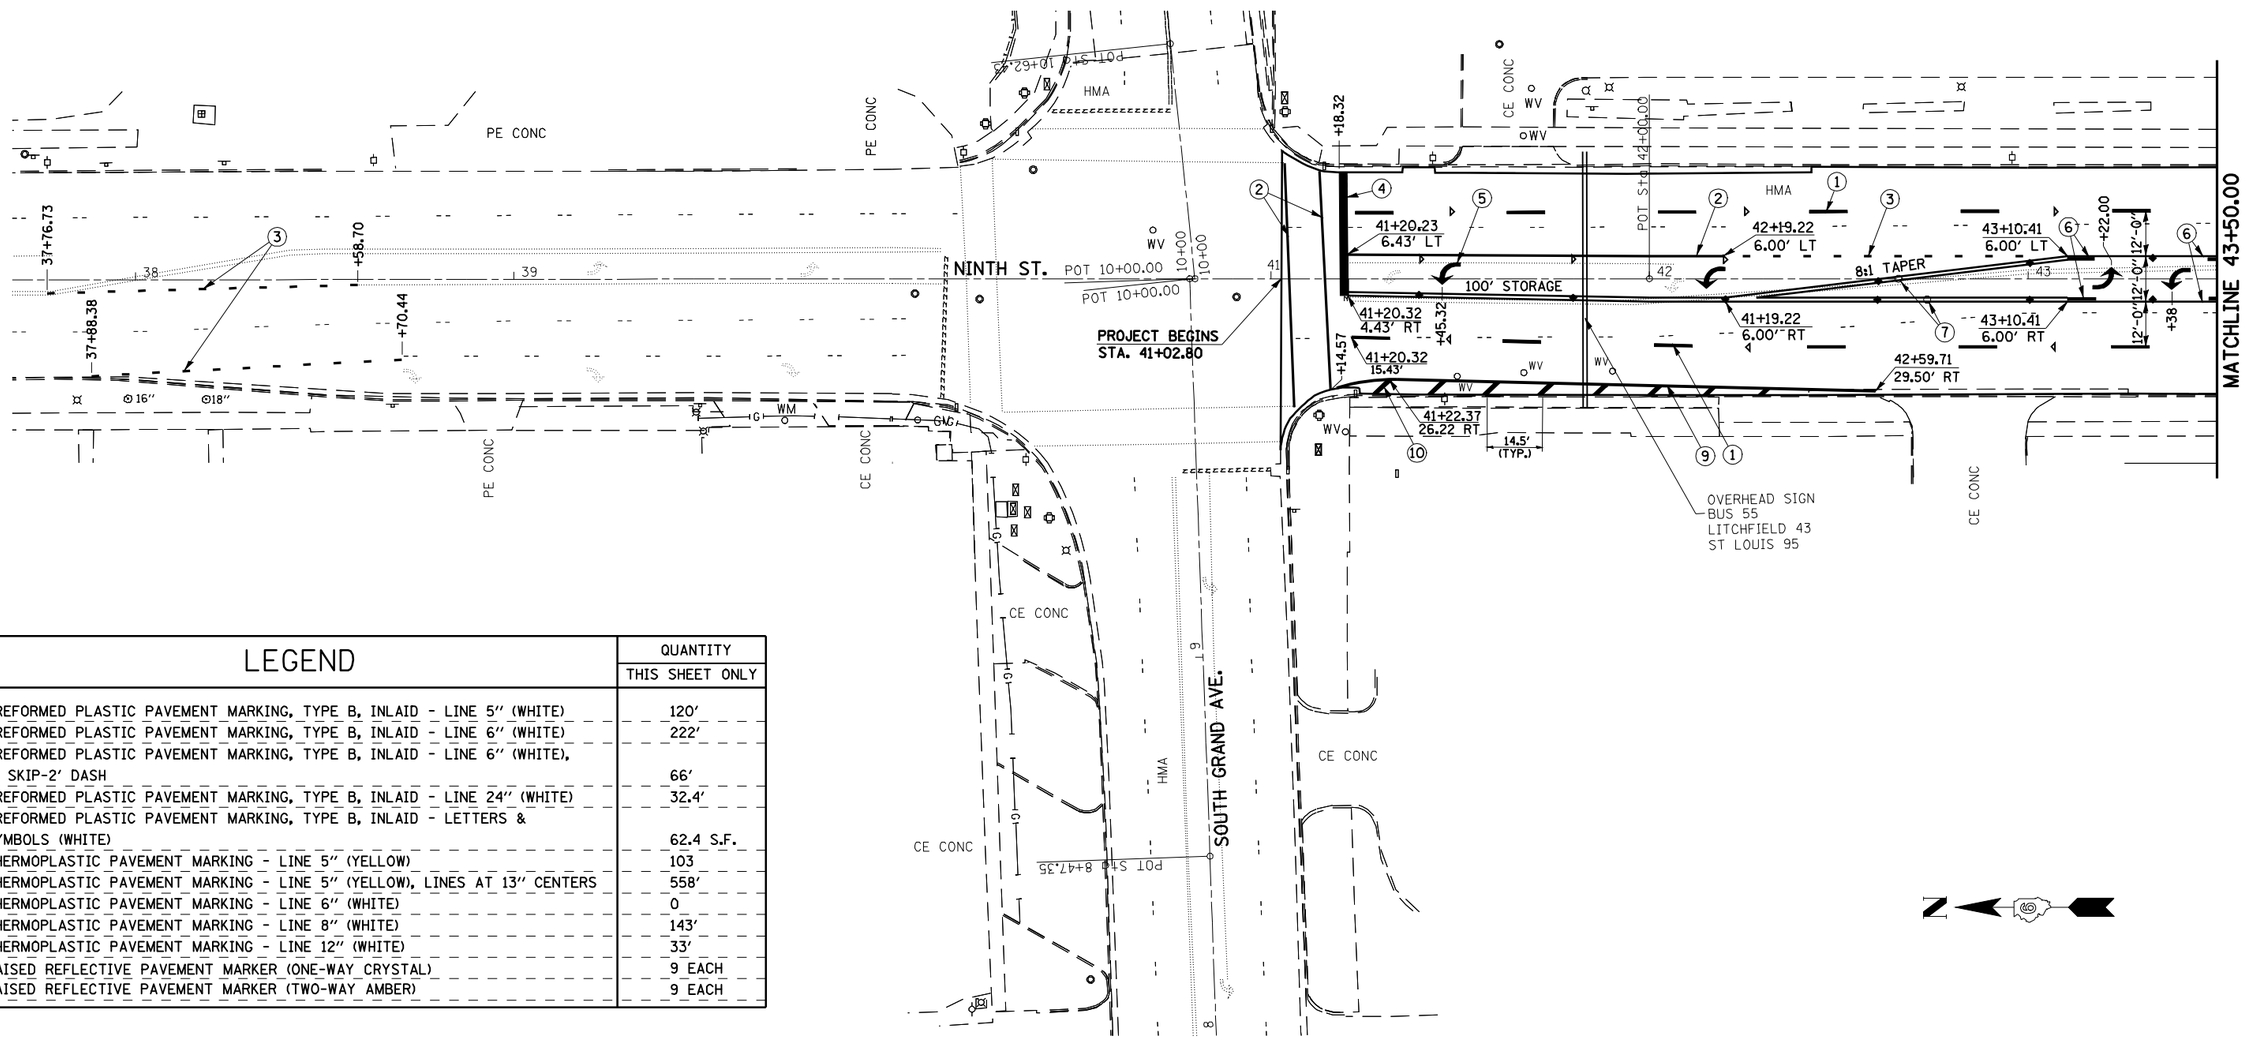

LEGEND	QUANTITY THIS SHEET ONLY
① PREFORMED PLASTIC PAVEMENT MARKING, TYPE B, INLAID - LINE 5" (WHITE)	120'
② PREFORMED PLASTIC PAVEMENT MARKING, TYPE B, INLAID - LINE 6" (WHITE)	222'
③ PREFORMED PLASTIC PAVEMENT MARKING, TYPE B, INLAID - LINE 6" (WHITE), 6' SKIP-2' DASH	66'
④ PREFORMED PLASTIC PAVEMENT MARKING, TYPE B, INLAID - LINE 24" (WHITE)	32.4'
⑤ PREFORMED PLASTIC PAVEMENT MARKING, TYPE B, INLAID - LETTERS & SYMBOLS (WHITE)	62.4 S.F.
⑥ THERMOPLASTIC PAVEMENT MARKING - LINE 5" (YELLOW)	103
⑦ THERMOPLASTIC PAVEMENT MARKING - LINE 5" (YELLOW), LINES AT 13" CENTERS	558'
⑧ THERMOPLASTIC PAVEMENT MARKING - LINE 6" (WHITE)	0
⑨ THERMOPLASTIC PAVEMENT MARKING - LINE 8" (WHITE)	143'
⑩ THERMOPLASTIC PAVEMENT MARKING - LINE 12" (WHITE)	33'
▷ RAISED REFLECTIVE PAVEMENT MARKER (ONE-WAY CRYSTAL)	9 EACH
◆ RAISED REFLECTIVE PAVEMENT MARKER (TWO-WAY AMBER)	9 EACH

FILE NAME = $FILEL$	USER NAME = $USER$	DESIGNED -	REVISED -
		DRAWN -	REVISED -
	PLOT SCALE = $SCALE$	CHECKED -	REVISED -
	PLOT DATE = $DATE$	DATE -	REVISED -

STATE OF ILLINOIS
DEPARTMENT OF TRANSPORTATION

PLAN VIEW – 9th STREET

SCALE: 40' / 1" | SHEET NO. 1 OF 3 SHEETS | STA. 40+00.00 TO STA. 43+50.00

F.A.P RTE.	SECTION	COUNTY	TOTAL SHEETS	SHEET NO.
666	103Z(RS-2)	SANGAMON	13	7
		CONTRACT NO. 72C59		
		ILLINOIS FED. AID PROJECT		