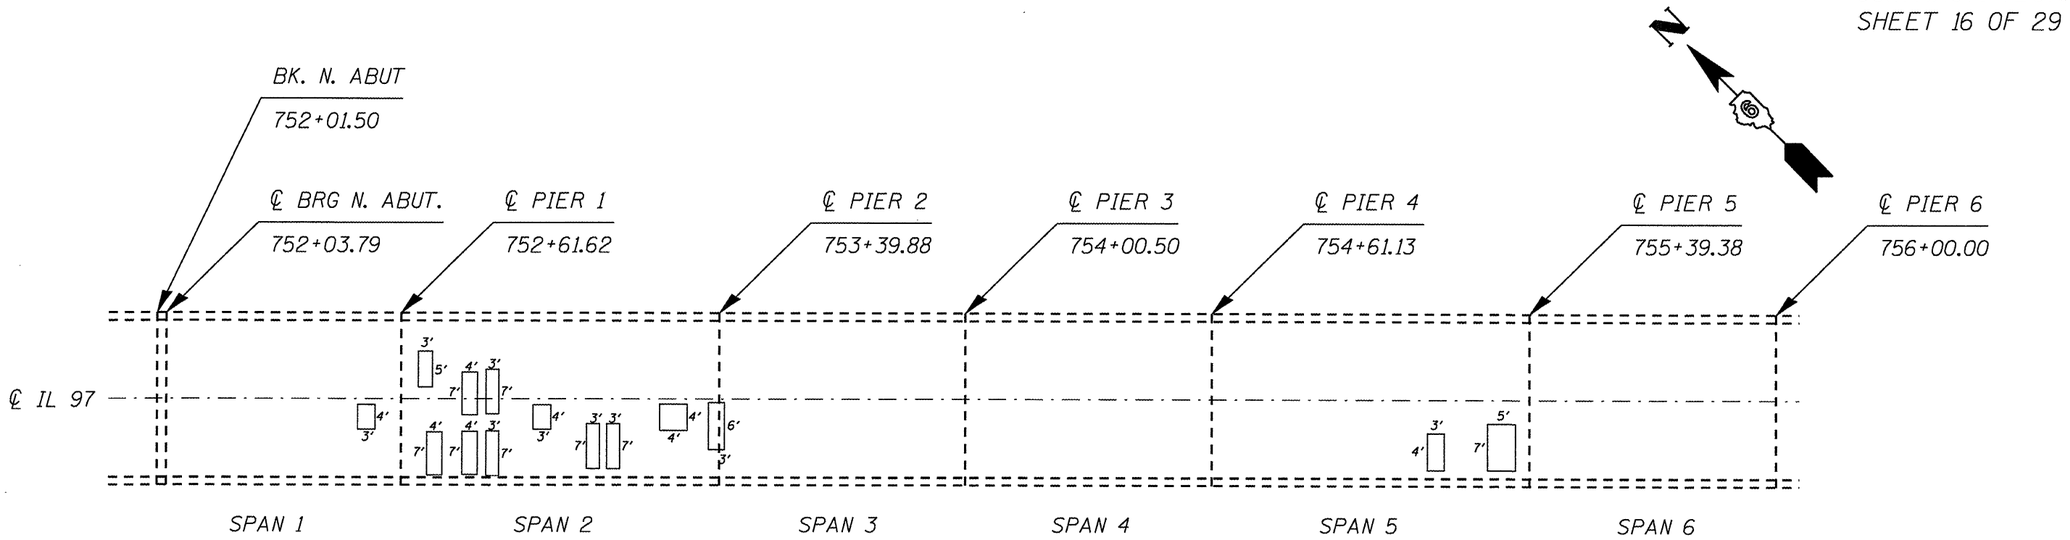

PATCHING PLAN

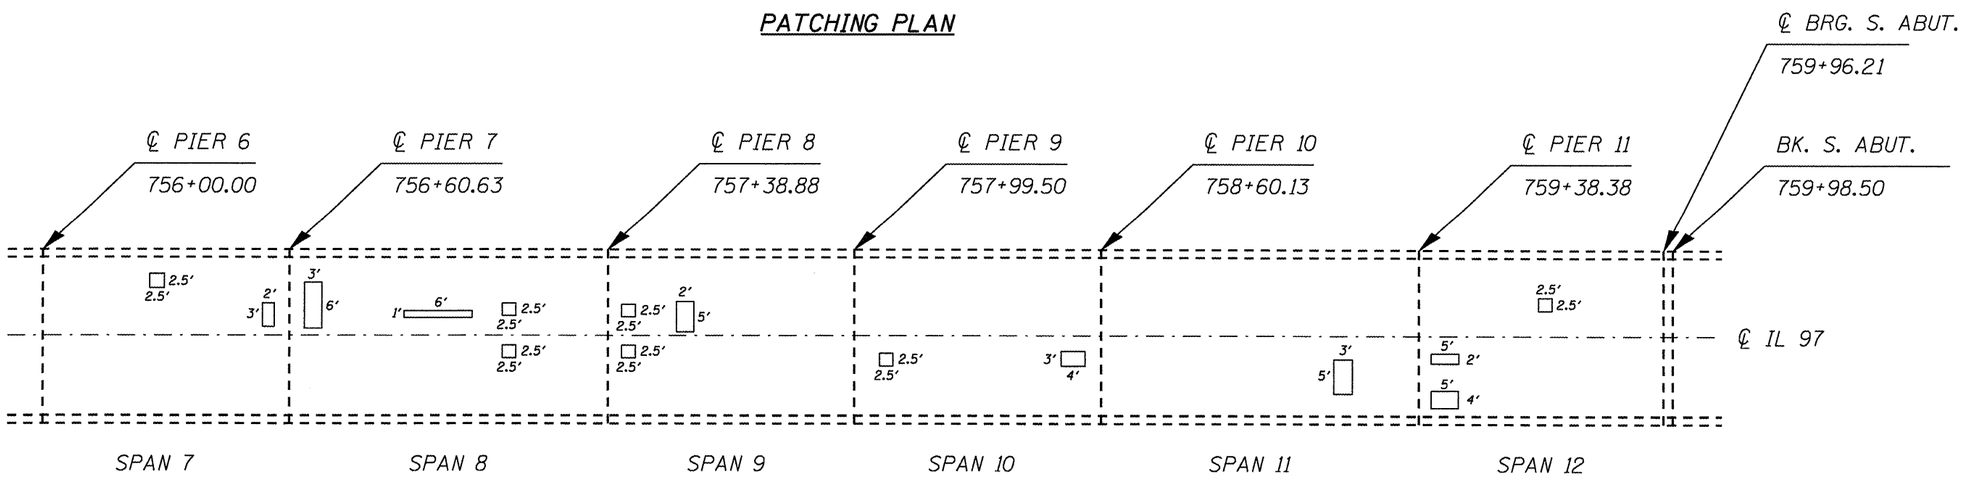

PATCHING PLAN

065-0003
DATE OF SURVEY 3/20/08
DECK SLAB REPAIR (FULL DEPTH, TYPE II) = 47.6 SQ YD
THE ENGINEER SHALL RECORD THE ACTUAL DECK SLAB REPAIR AREAS IN THE AS BUILT PLANS

NOTE: PATCHES SHOWN ARE TAKEN FROM EXISTING INSPECTION REPORTS. FULL DEPTH PATCHES SHALL ONLY BE USED IN AREAS WHERE HYDRO-SCARIFICATION REVEALS OR PRODUCES UNSOUND CONCRETE AS DETERMINED BY THE ENGINEER.

SN 065-0003 PATCHING PLAN
FAP 34 (IL 97)
SECTION (2) BRIDGE REHAB
MENARD COUNTY