ESCA CONSULTANTS, INC.
CIVIL & STRUCTURAL ENGINEERS
URBANA, ILLINOIS

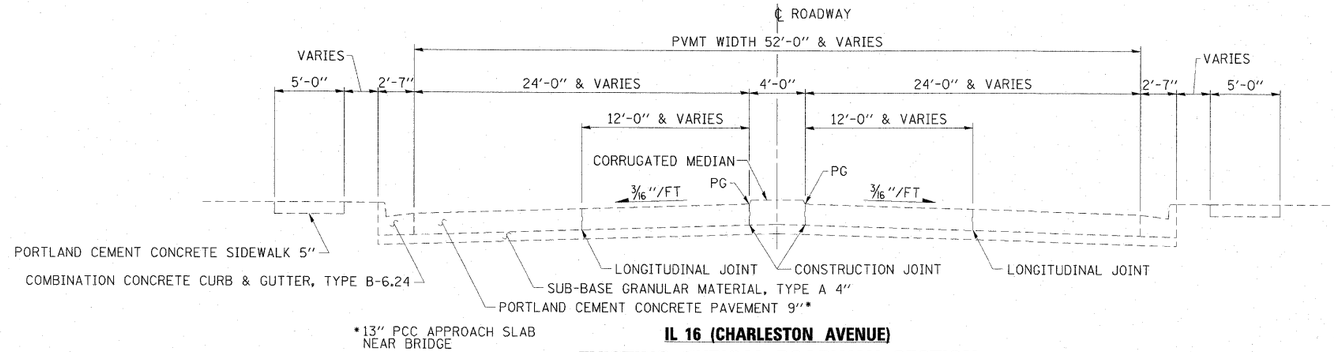

IL 16 (CHARLESTON AVENUE)

EXISTING TYPICAL ROADWAY SECTION

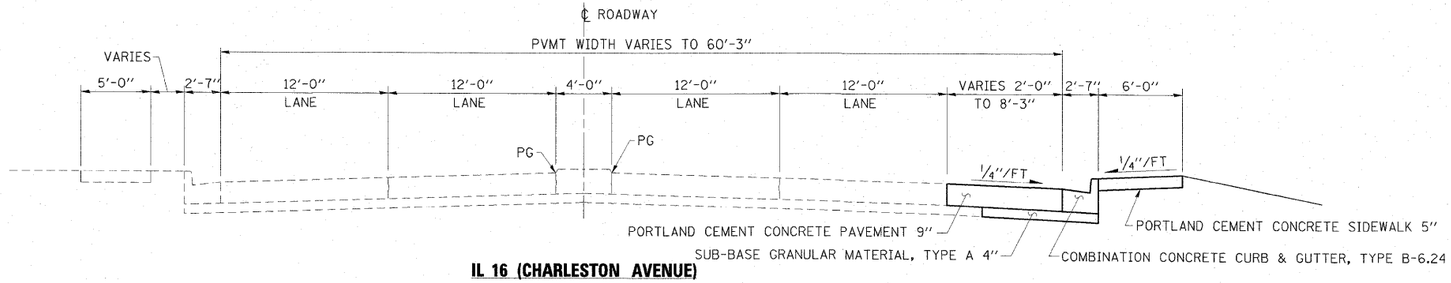

IL 16 (CHARLESTON AVENUE)

PROPOSED TYPICAL ROADWAY SECTION

STA 28+56.92 TO STA 29+03.00

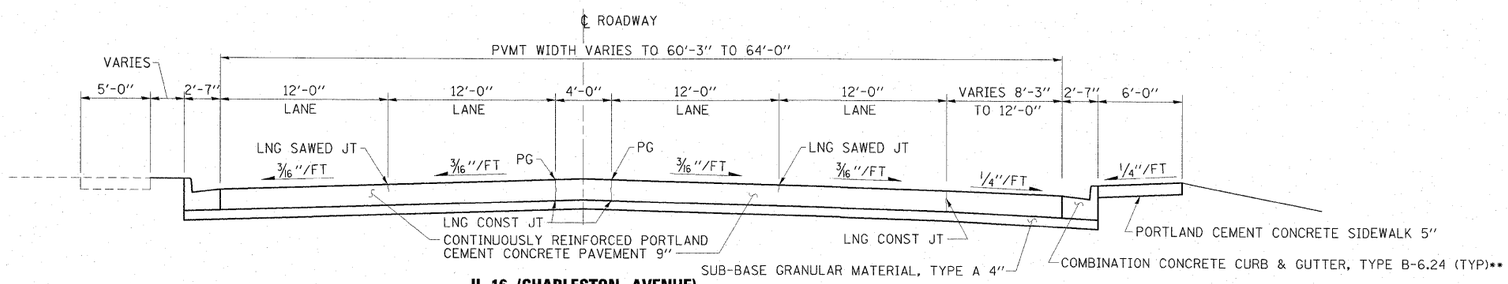

IL 16 (CHARLESTON AVENUE)

PROPOSED TYPICAL ROADWAY SECTION

STA 29+03.00 TO STA 29+85.27

** USE 10' TRANSITIONS TO 9" CURB HEIGHT WHERE ADJACENT TO ANCHOR SLAB OR BRIDGE APPROACH PAVEMENT, COST INCLUDED.

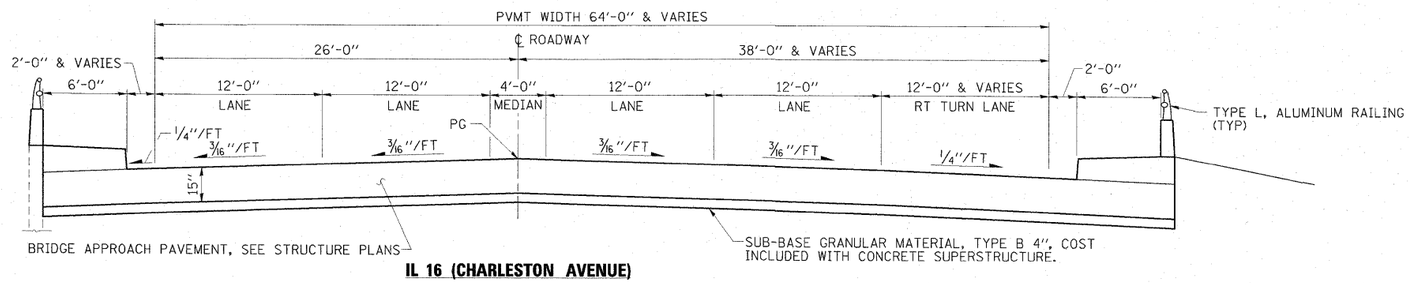

IL 16 (CHARLESTON AVENUE)

PROPOSED BRIDGE APPROACH SECTION

STA 29+85.27 TO STA 30+15.27
STA 31+04.00 TO STA 31+34.00 *

***PCC CONNECTOR TO STA 31+40.00

FILE NAME = D774149-SHT-Typical06.dgn	USER NAME = HAS	DESIGNED - MTD	REVISED -	STATE OF ILLINOIS DEPARTMENT OF TRANSPORTATION	TYPICAL SECTIONS	F.A.P. RTE.	SECTION	COUNTY	TOTAL SHEETS	SHEET NO.
		DRAWN - CJ/JPC	REVISED -			325	(19VBR)BR	COLES	92	6
	PLOT SCALE = 0.0833 ' / IN.	CHECKED - MTD	REVISED -					CONTRACT NO. 74149		
	PLOT DATE = 7/31/2009 10:22:27 AM	DATE - AUGUST 3, 2009	REVISED -		SCALE: NONE / SHEET NO. 1 OF 2 SHEETS / STA. / TO STA.	FED. ROAD DIST. NO.	ILLINOIS	FED. AID PROJECT AID		