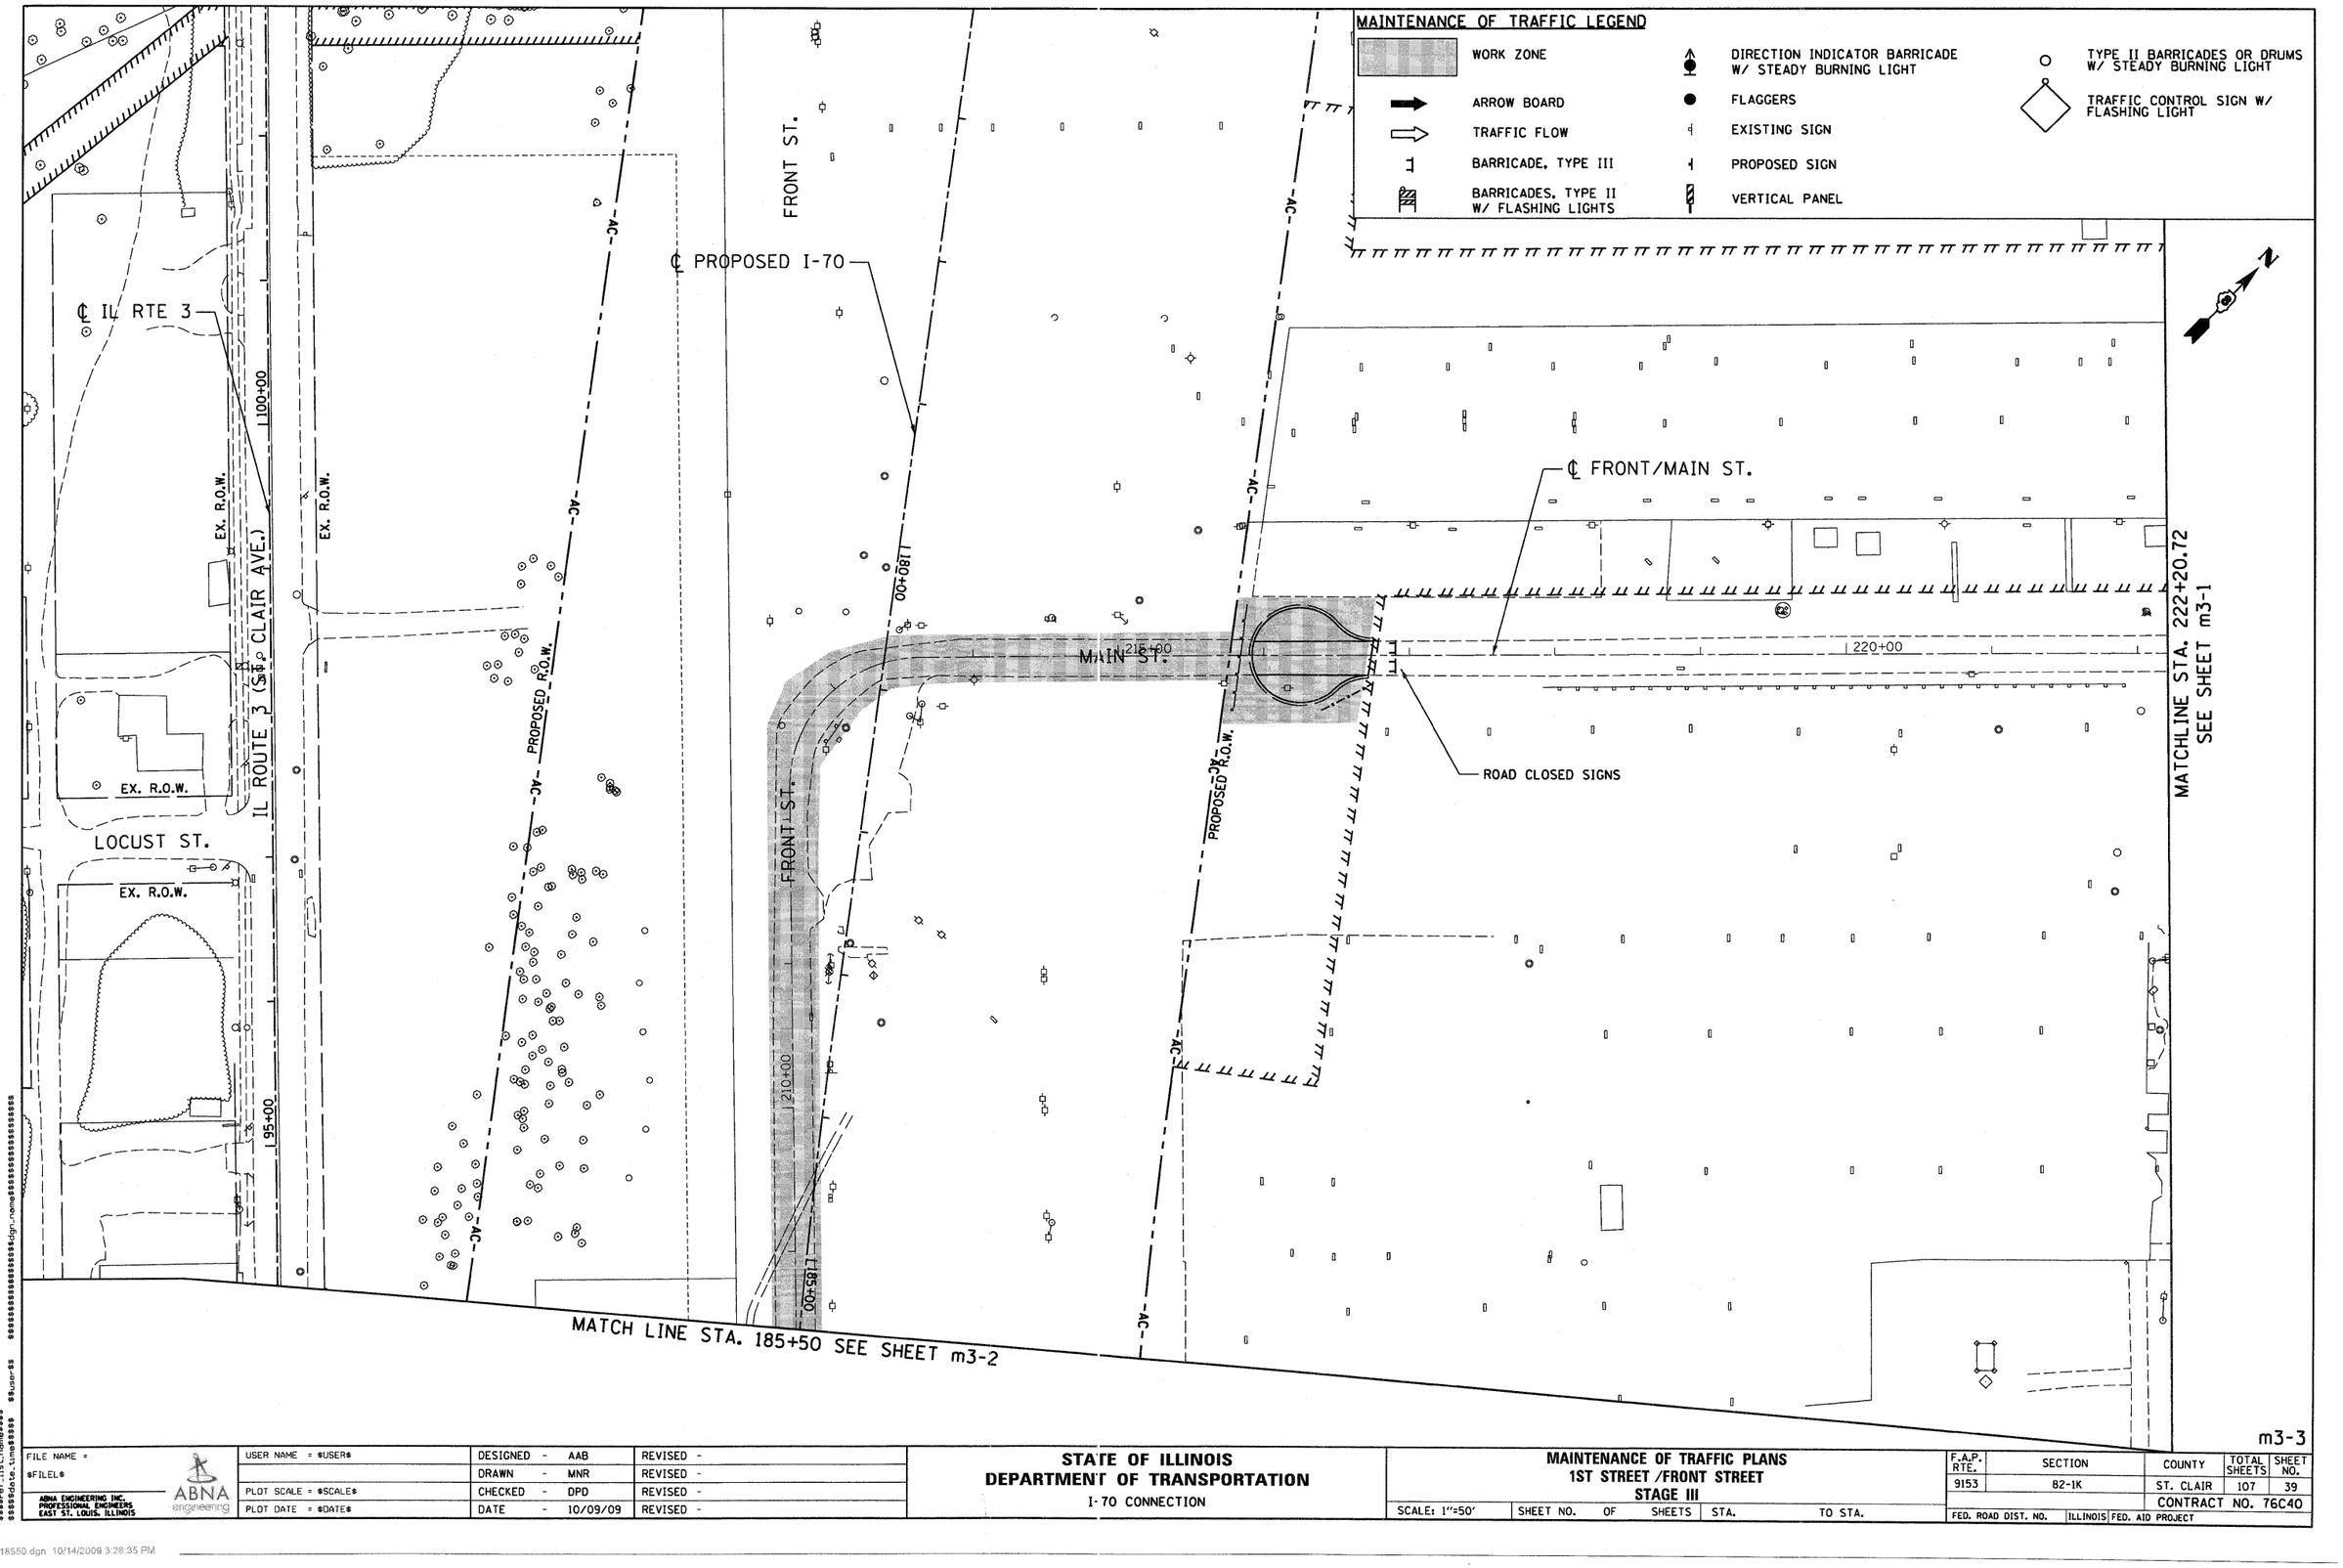

FILE NAME = $FILE$	USER NAME = $USER$	DESIGNED - AAB	REVISED -	**STATE OF ILLINOIS** **DEPARTMENT OF TRANSPORTATION** I-70 CONNECTION
ABNA ENGINEERING INC. PROFESSIONAL ENGINEERS EAST ST. LOUIS, ILLINOIS		DRAWN - MNR	REVISED -	
ABNA engineering	PLOT SCALE = $SCALE$	CHECKED - DPD	REVISED -	
	PLOT DATE = $DATE$	DATE - 10/09/09	REVISED -	

MAINTENANCE OF TRAFFIC PLANS
1ST STREET /FRONT STREET
STAGE III

SCALE: 1"=50' | SHEET NO. OF SHEETS | STA. | TO STA.

F.A.P. RTE.	SECTION	COUNTY	TOTAL SHEETS	SHEET NO.
9153	82-1K	ST. CLAIR	107	39
		CONTRACT NO. 76C40		
FED. ROAD DIST. NO.	ILLINOIS	FED. AID PROJECT		

$$$$ref_list_name$$$$ $$dgn_name$$$$ $$user=$$ $$date_time$$$$

.\D8Conn-03-SHT-stage3-18550.dgn 10/14/2009 3:28:35 PM