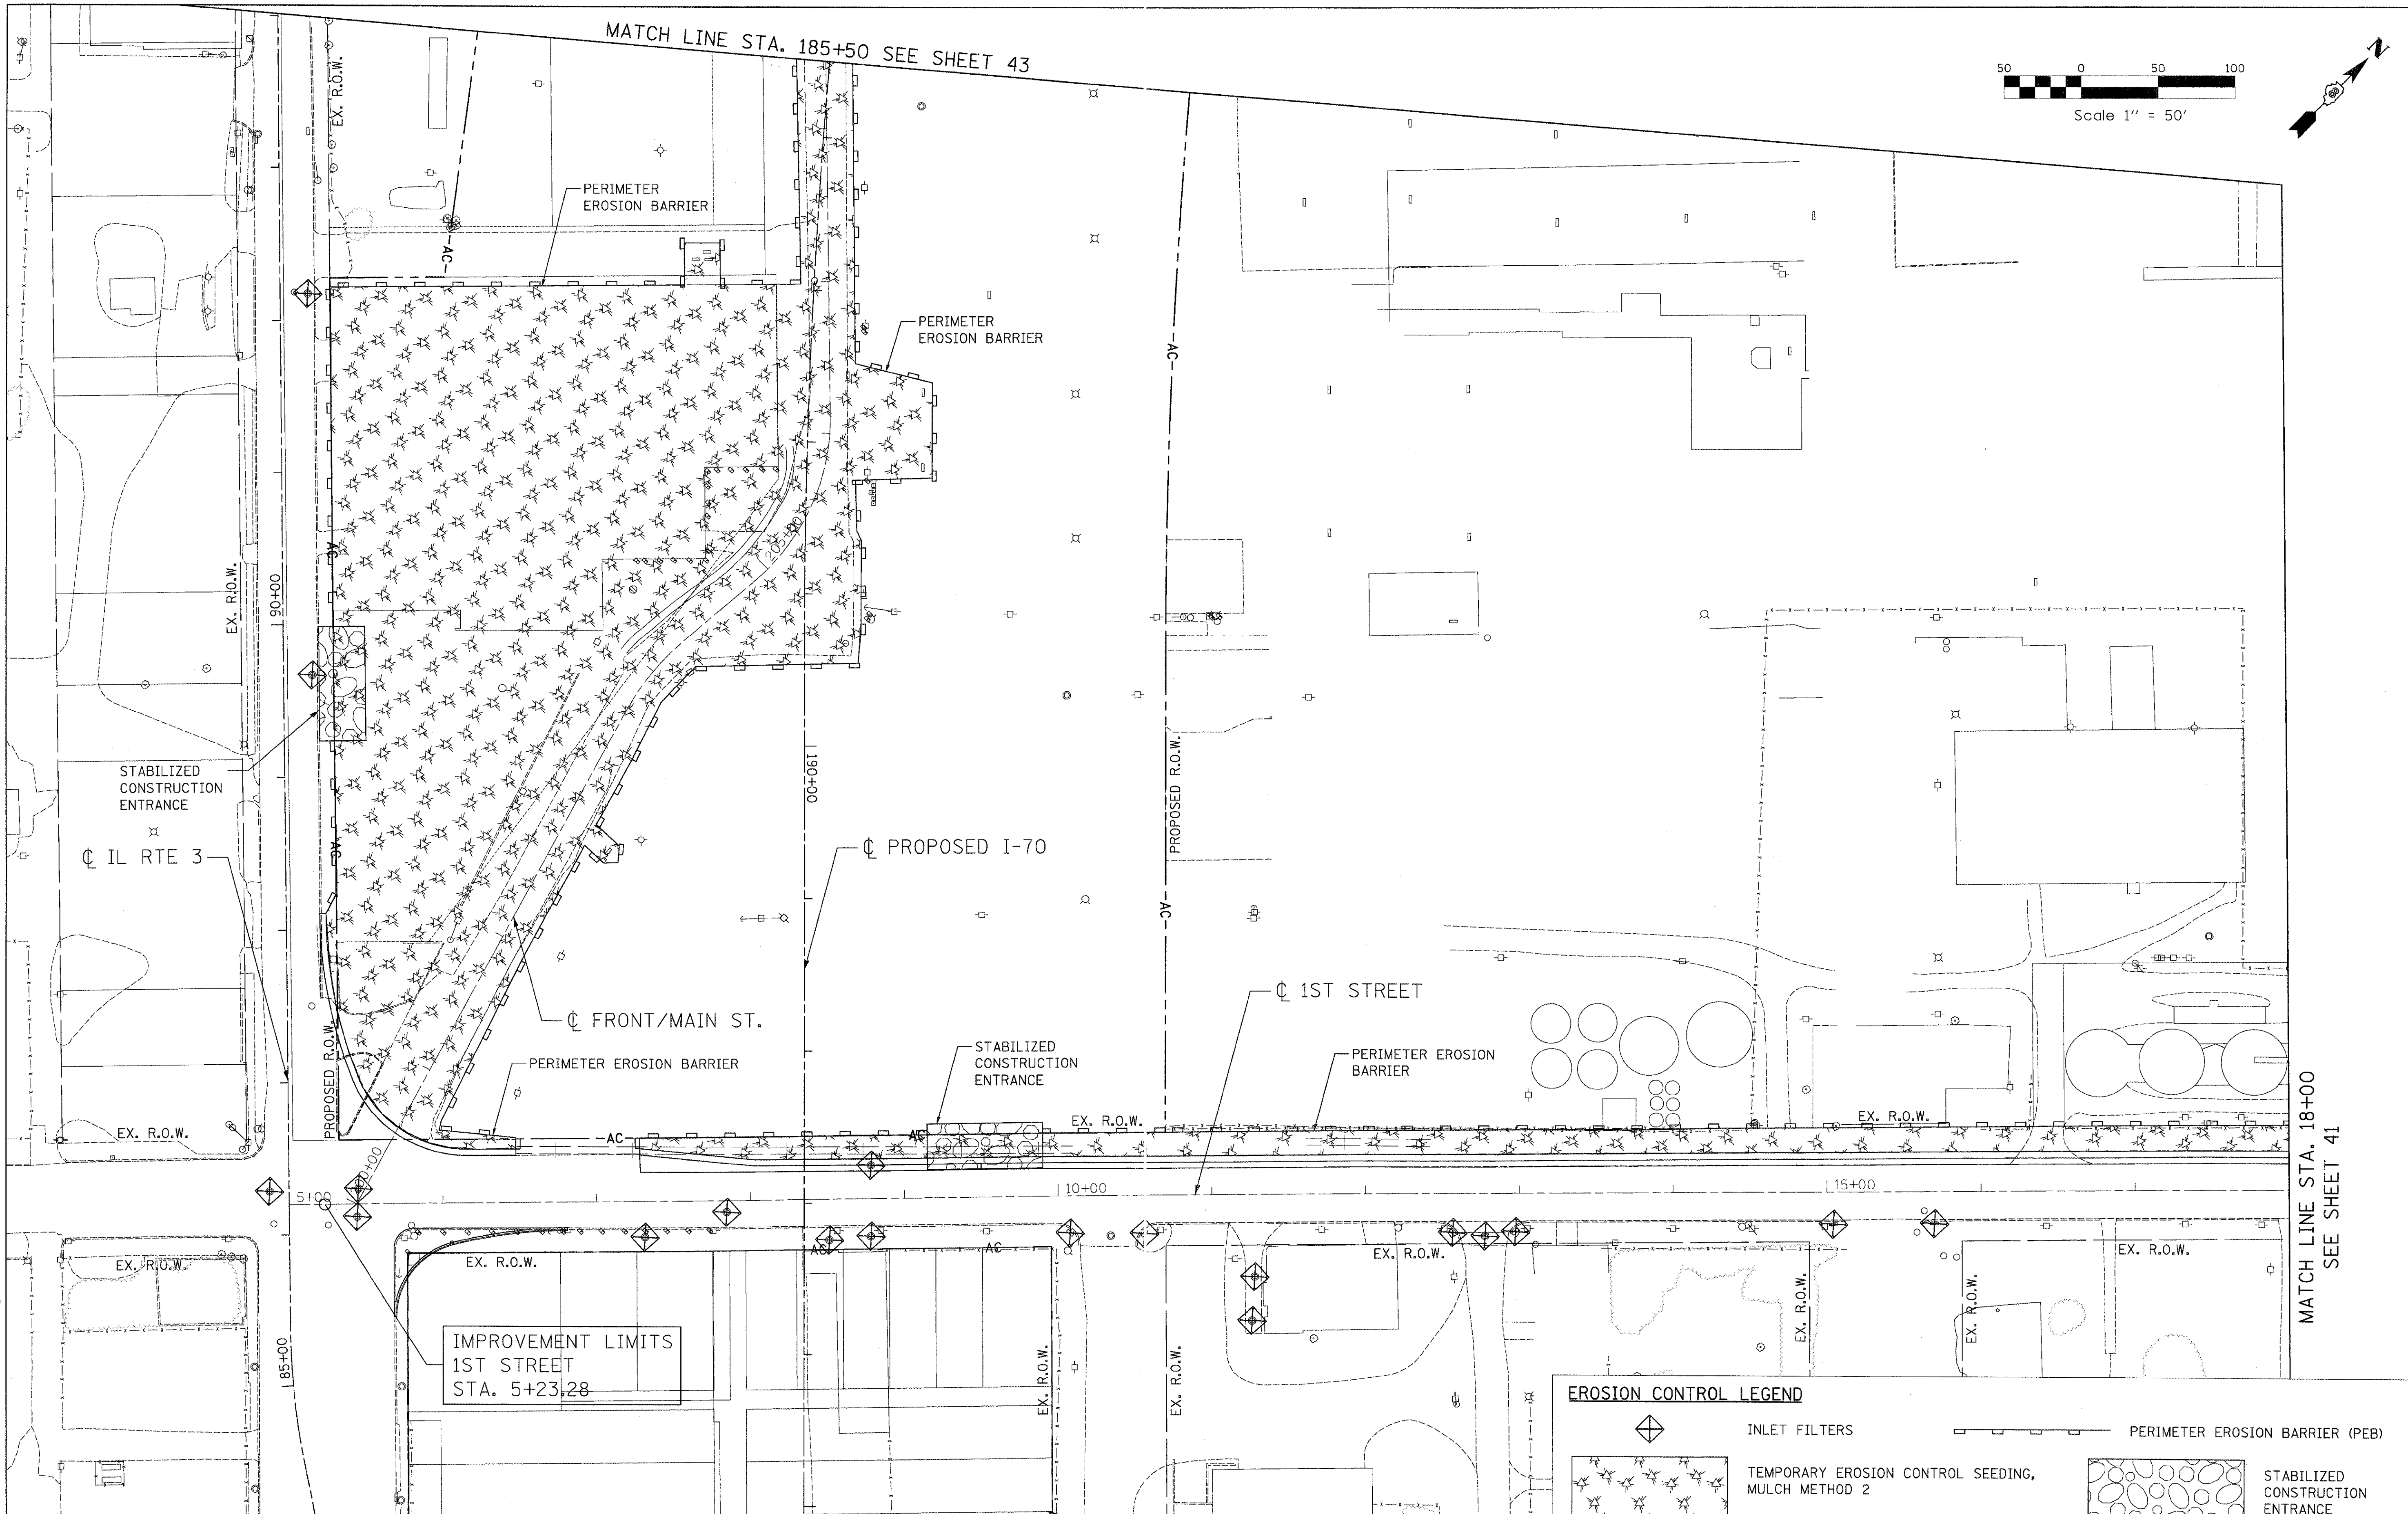

LIN ENGINEERING, LTD.
Consulting Engineers
Chatham, Illinois
Westmont, Illinois

USER NAME = Plotted by new2	DESIGNED - SW	REVISED -	
	DRAWN - SW	REVISED -	
PLOT SCALE = 50.0000 ′ / IN.	CHECKED - FML	REVISED -	
PLOT DATE = 10/7/2009	DATE - 10/09/09	REVISED -	

STATE OF ILLINOIS
DEPARTMENT OF TRANSPORTATION
I-70 CONNECTION

EROSION CONTROL PLANS
1ST STREET /FRONT STREET

SCALE: 1″=50′ | SHEET NO. OF SHEETS | STA. TO STA.

F.A.P. RTE.	SECTION	COUNTY	TOTAL SHEETS	SHEET NO.
9153	82-1K	ST. CLAIR	107	42
		CONTRACT NO. 76C40		

FED. ROAD DIST. NO. | ILLINOIS | FED. AID PROJECT

$$$$ref_list_name$$$$
$$$$date_time$$$$
$$user$$
$$$$$$$$$$$$$$$$$$$$dgn_name$$$$$$$$$$$$$$$$$$$$