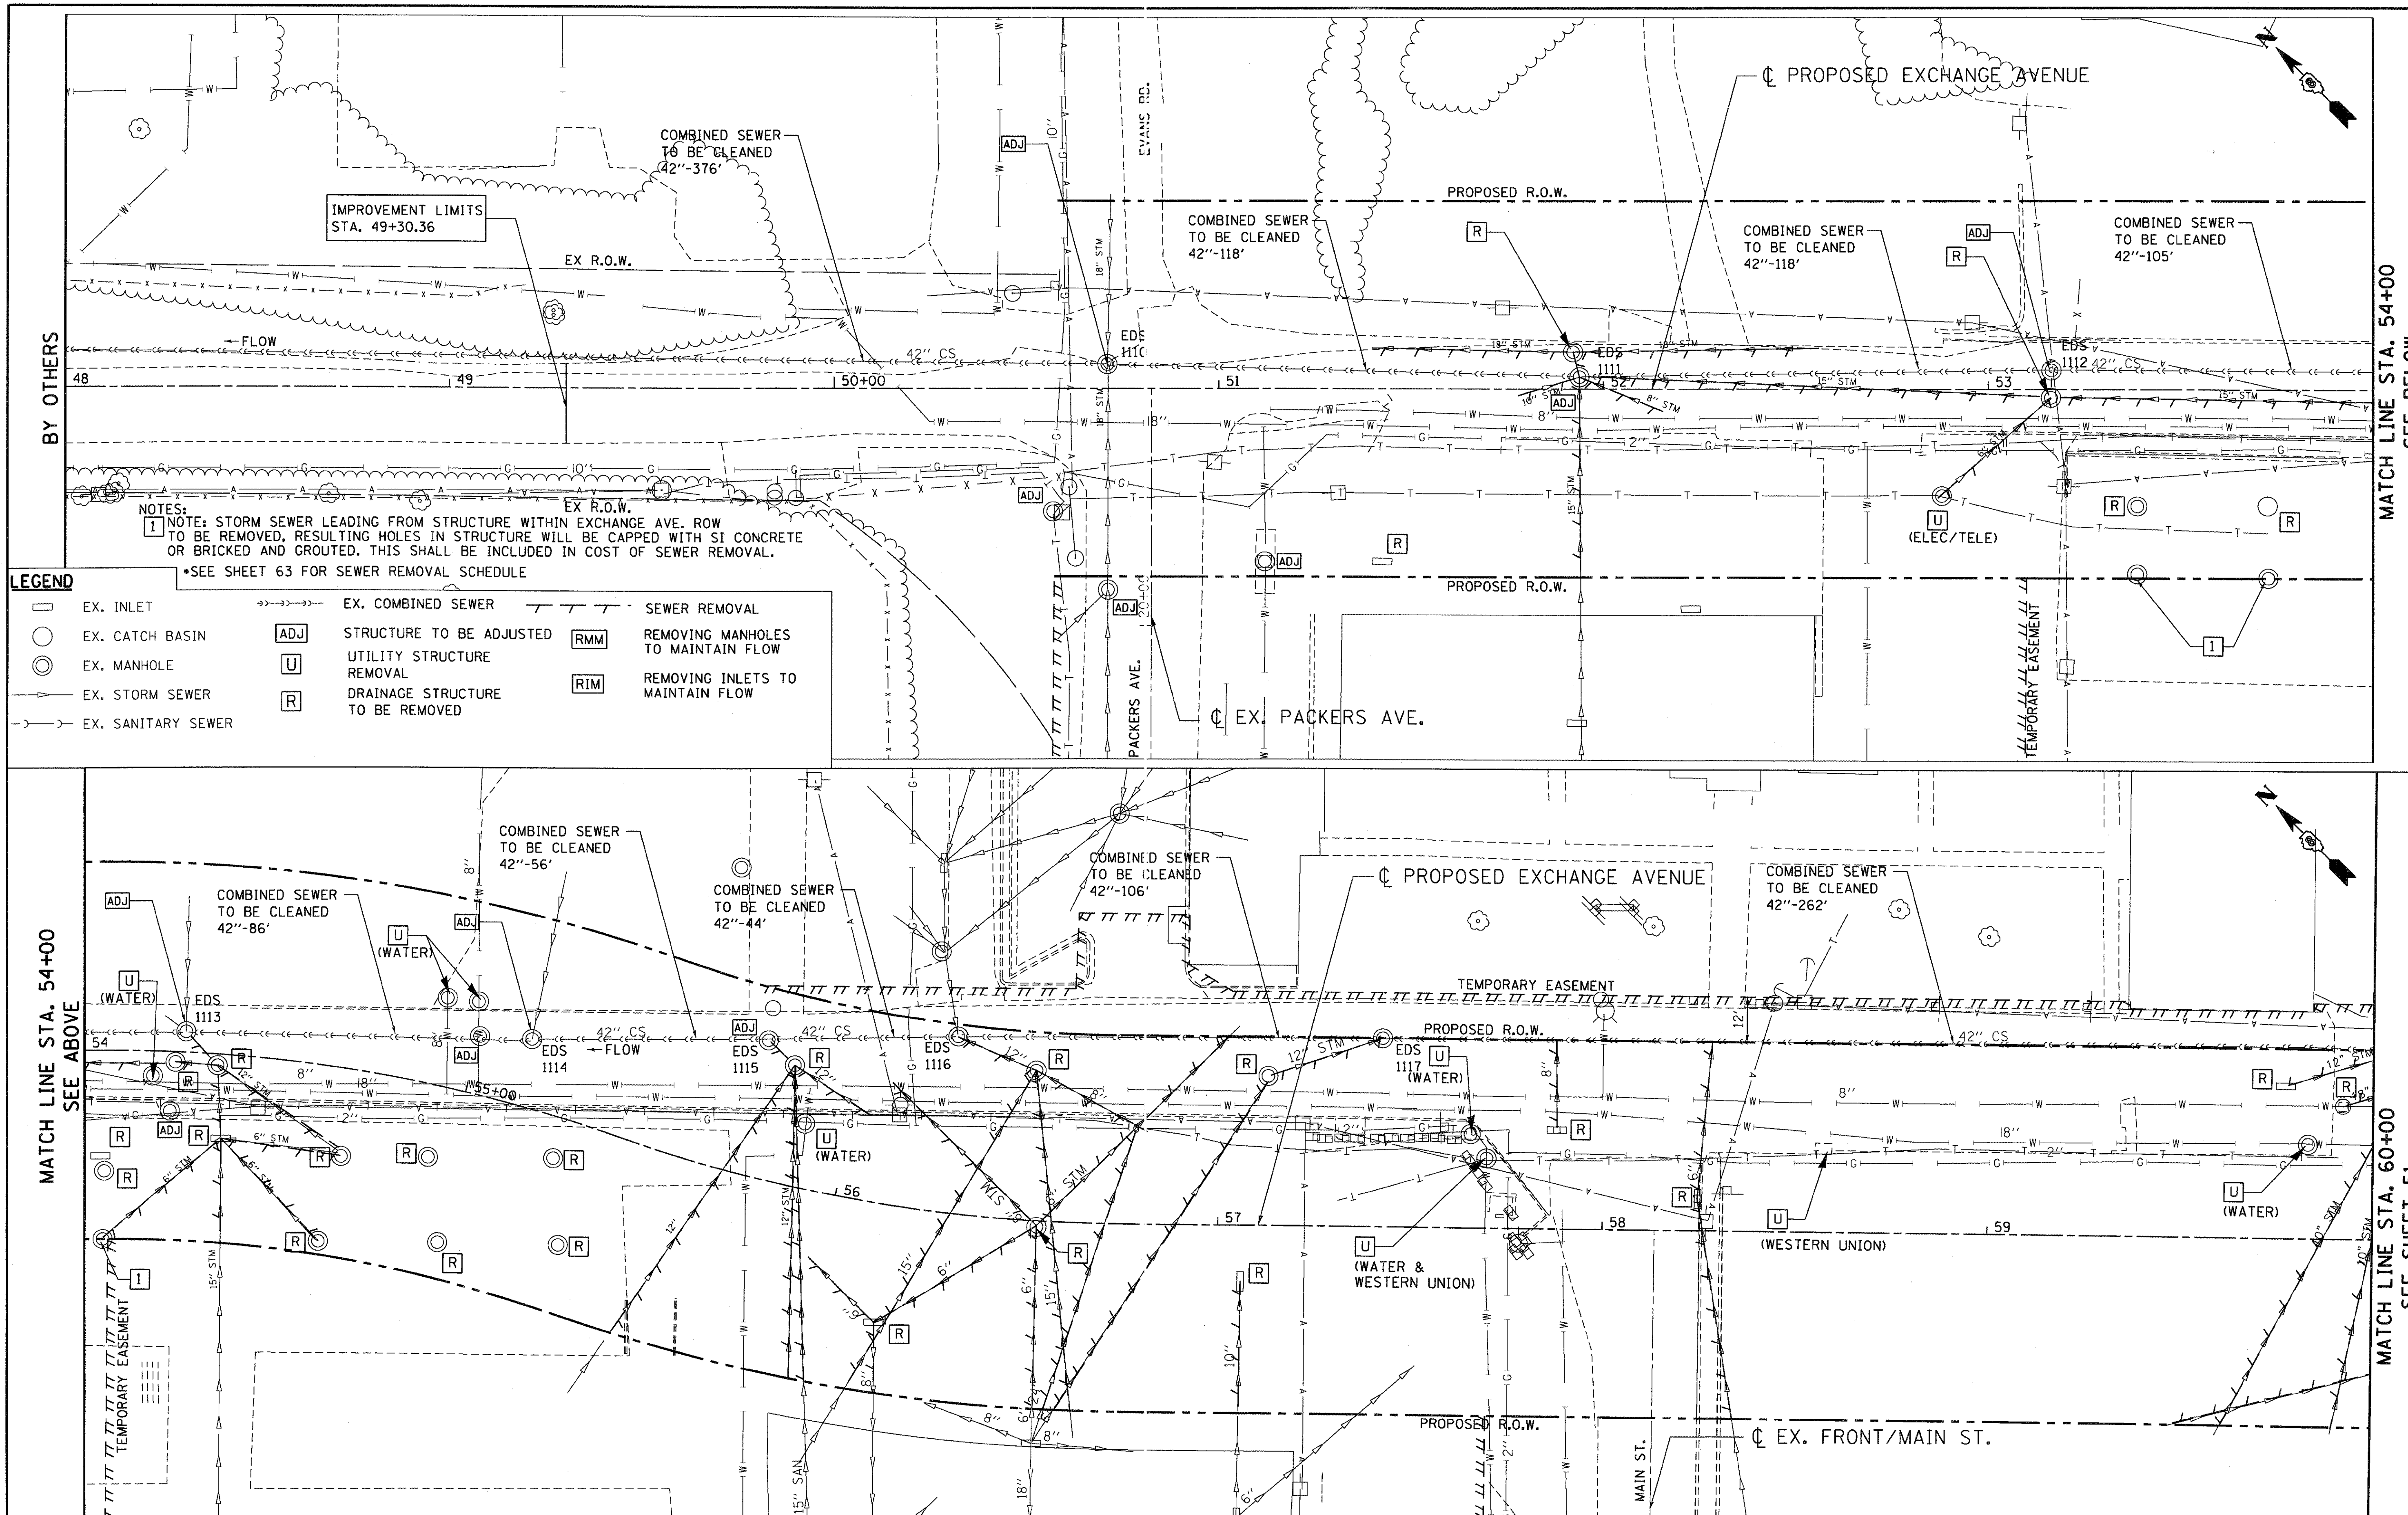

FILE NAME = $FILEL$	USER NAME = $USER$	DESIGNED - MMcG	REVISED -
TENG & ASSOCIATES, INC. ENGINEERS/ARCHITECTS/PLANNERS CHICAGO, ILLINOIS		DRAWN - JFS	REVISED -
	PLOT SCALE = $SCALE$	CHECKED - DDH	REVISED -
	PLOT DATE = $DATE$	DATE - 10/09/09	REVISED -

STATE OF ILLINOIS
DEPARTMENT OF TRANSPORTATION
I-70 CONNECTION

EXISTING DRAINAGE & UTILITIES
EXCHANGE AVE
STA. 48+00.00 TO STA. 60+00.00

SCALE: 1"=20' | SHEET NO. OF SHEETS | STA. TO STA.

F.A.P. RTE.	SECTION	COUNTY	TOTAL SHEETS	SHEET NO.
9153	82-1K	ST. CLAIR	107	50
		CONTRACT NO. 76C40		
FED. ROAD DIST. NO.	ILLINOIS	FED. AID PROJECT		

10-15-2009, 9:57:46 BONDHUJO C:\IC-WORKSPACE\BONDHUJO\M-FS-0044,D-TRANS.07\2202\20868-001\CIVIL\CAD\99 ALL CONTRACTS\CONN\SHEETS CONTRACT 03\D8CONN-03-SHT-DRNUTIL5-4600.DGN