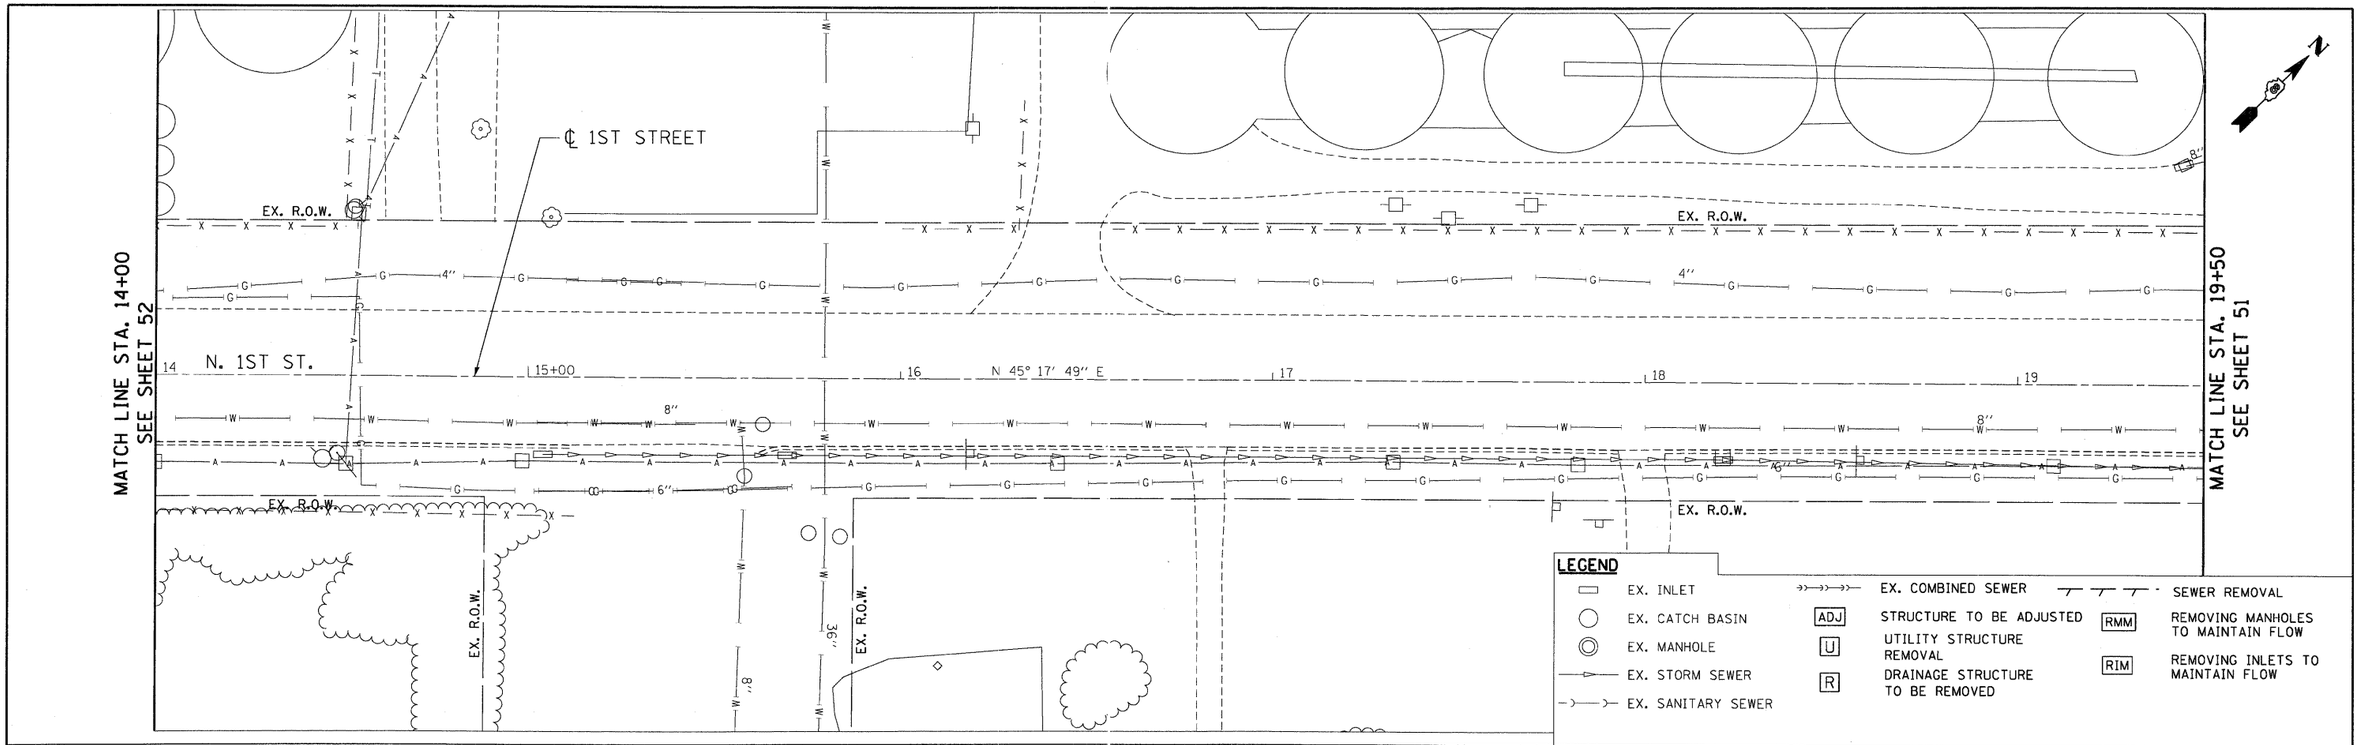

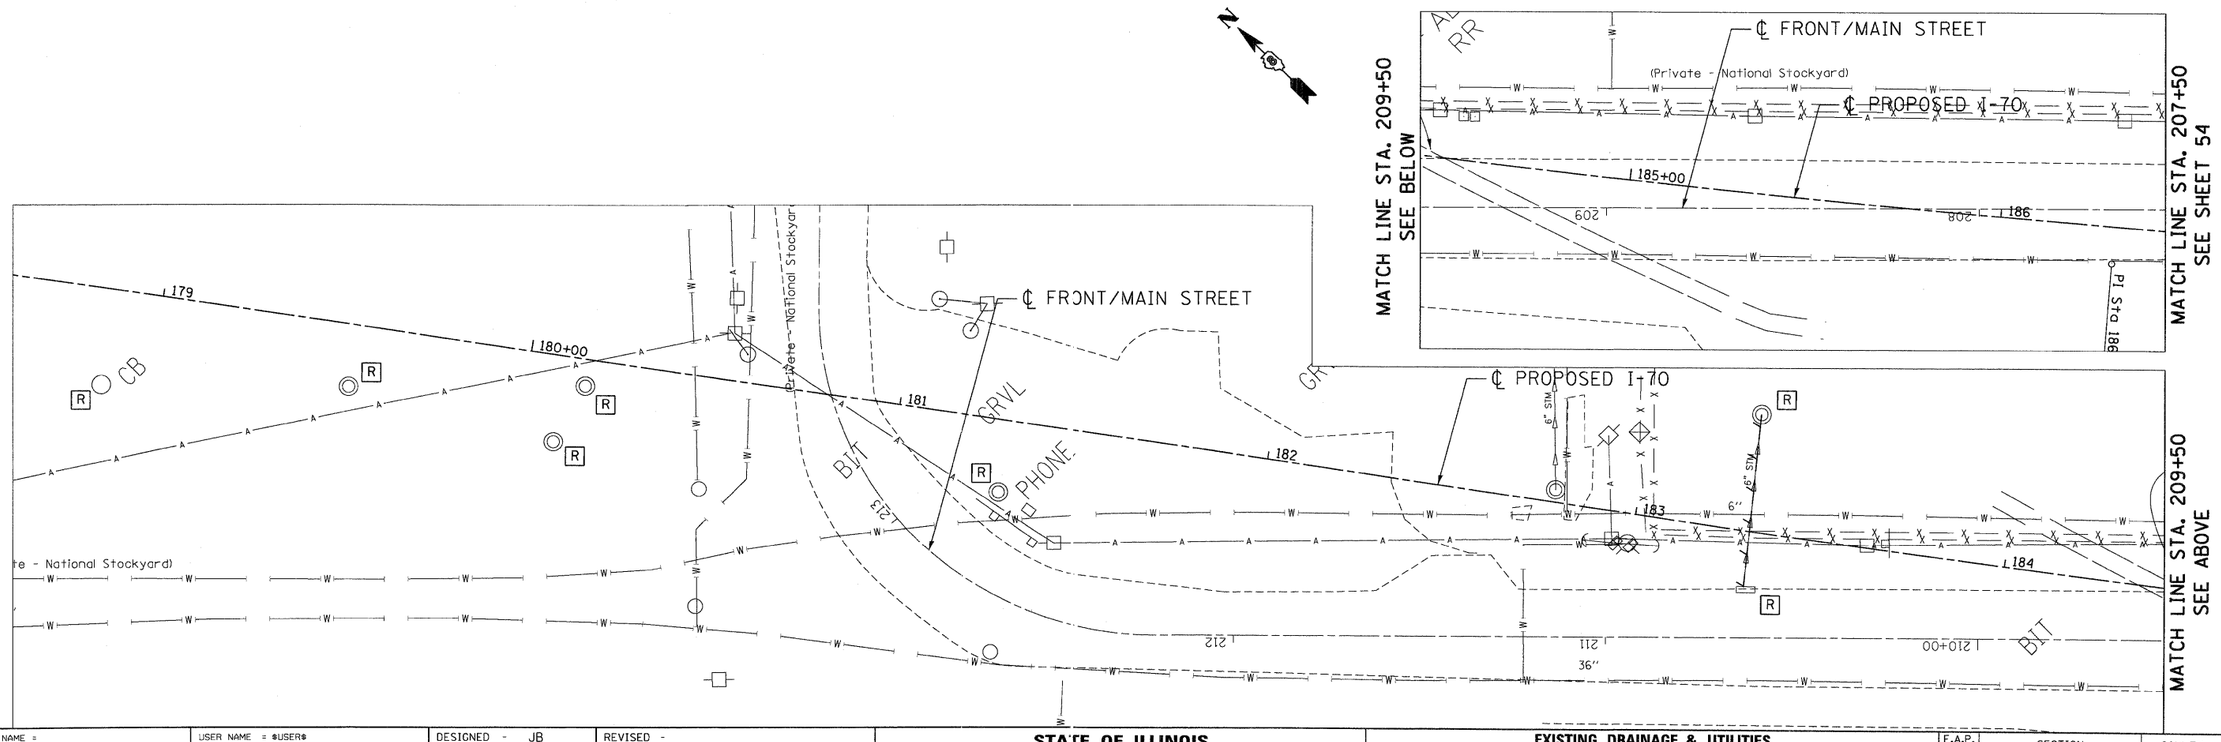

FILE NAME = $FILE$	USER NAME = $USER$	DESIGNED - JB	REVISED -
		DRAWN - JFS	REVISED -
	PLOT SCALE = $SCALE$	CHECKED - ACL	REVISED -
TENG & ASSOCIATES, INC. ENGINEERS/ARCHITECTS/PLANNERS CHICAGO, ILLINOIS	PLOT DATE = $DATE$	DATE - 10/09/09	REVISED -

STATE OF ILLINOIS
DEPARTMENT OF TRANSPORTATION
I-70 CONNECTION

EXISTING DRAINAGE & UTILITIES
1ST STREET STA. 14+00.00 TO STA. 19+50.00 &
FRONT/MAIN STREET STA. 207+50.00 TO STA. 214+00.00

SCALE: 1"=20' | SHEET NO. OF SHEETS | STA. TO STA.

F.A.P. RTE.	SECTION	COUNTY	TOTAL SHEETS	SHEET NO.
9153	82-1K	ST. CLAIR	107	53
		CONTRACT NO. 76C40		
FED. ROAD DIST. NO.	ILLINOIS	FED. AID PROJECT		

\DBCONN-99-MOTIF.DGN, \DBCONN-03-BORDER.DGN, \DBCONN-99-ALIGNMENT3.DGN, \DBCONN-03-LEGEND1.DGN, \DBCONN-03-GEOMETRICS1.DGN, \DBCONN-03-TOPO1.DGN, \DBCONN-03-TOPO2.DGN, \DBCONN-03-DRAIN2.DGN, \DBCONN-03-UTIL2.DGN, \DBCONN-03-UTIL2.DGN, \DBCONN-03-DRAIN2.DGN, \DBCONN-99-ALIGNMENT3.DGN, \DBCONN-03-LEGEND1.DGN, \DBCONN-03-GEOMETRICS1.DGN, \DBCONN-03-TOPO1.DGN, \DBCONN-03-TOPO2.DGN, \DBCONN-03-DRAIN2.DGN, \DBCONN-03-UTIL2.DGN,
10-14-2009, 16:19:21 BONDHUJO C:\IC-WORKSPACE\BONDHUJO\M-FS-0044.D-TRANS_07\2202\20868-201\CIVIL\CAD\99 ALL CONTRACTS\CONN\SHEETS CONTRACT 03\DBCONN-03-SHT-DRNUTIL6-1408.DGN