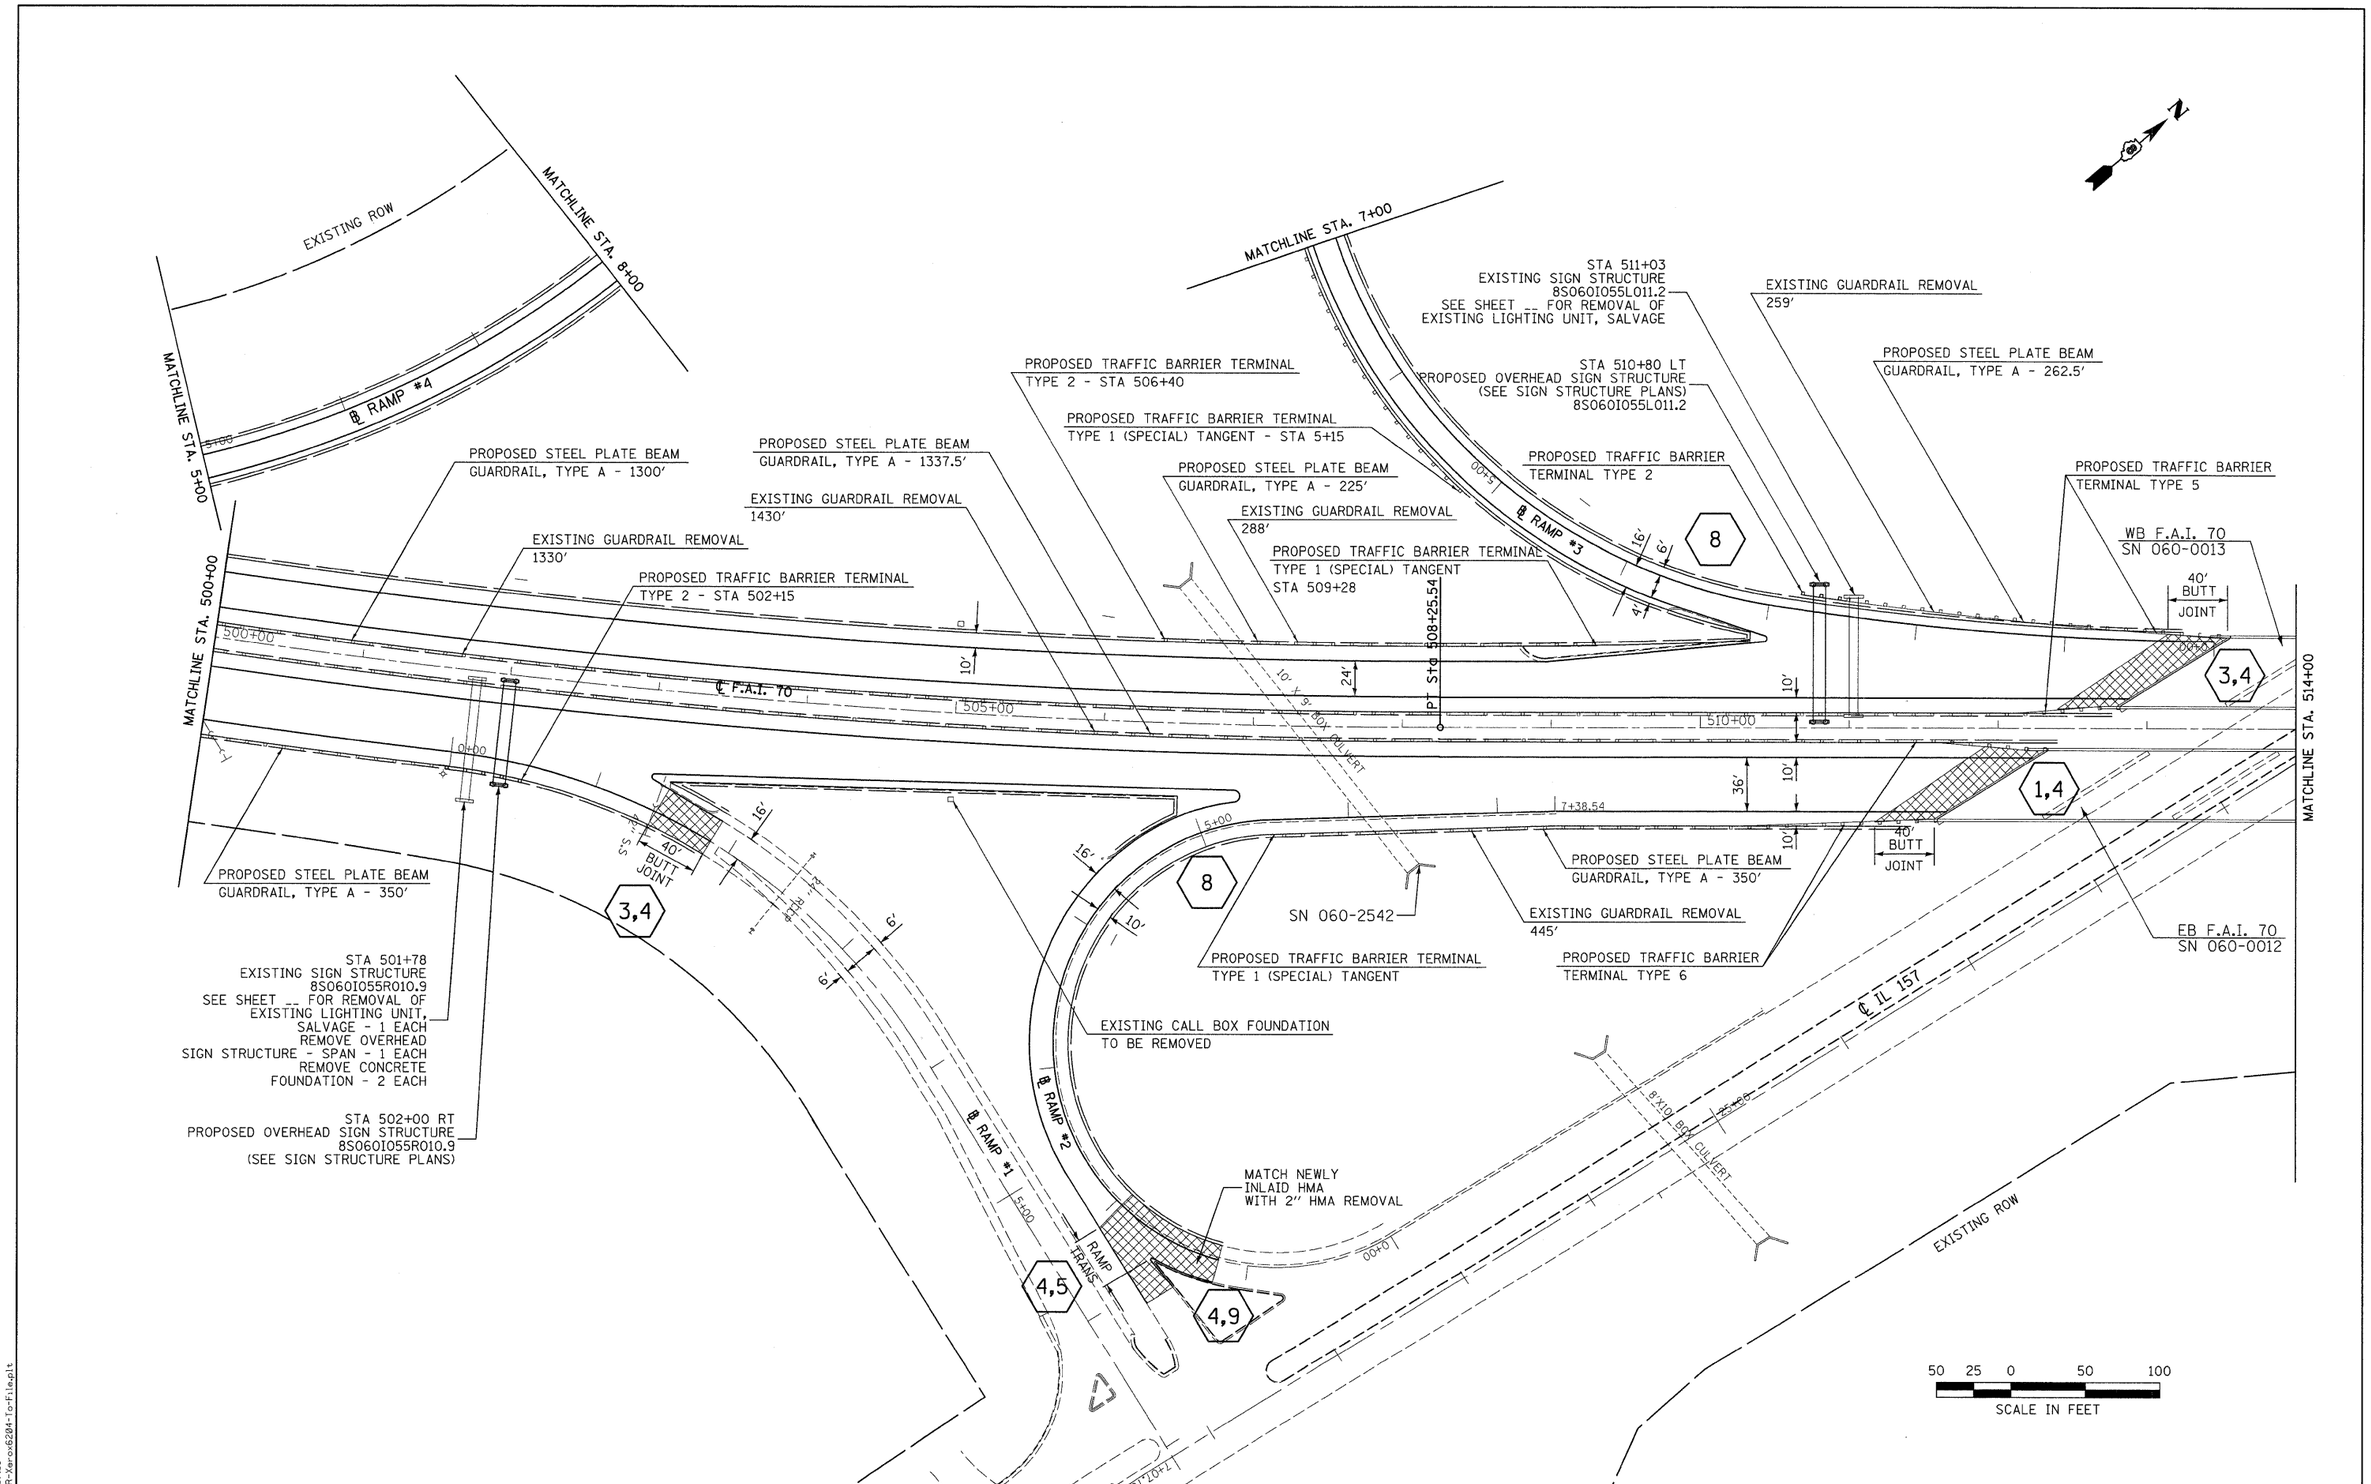

LAST SAVED = 9/11/2009
PEN TABLE = V8.tbl
PLOT DRIVER = TR-Xerox6204-To-File.plt

FILE NAME =	USER NAME = sdonahue	DESIGNED -	REVISED -
::\08090\work_order_3\cad\t_plans\D876C56-Sht-Plan-10.dgn		DRAWN -	REVISED -
	PLOT SCALE = 50.0023 ' / IN.	CHECKED -	REVISED -
	PLOT DATE = 9/16/2009 8:52:07 PM	DATE -	REVISED -

STATE OF ILLINOIS
DEPARTMENT OF TRANSPORTATION

HORNER & SHIFRIN, INC. ENGINEERS

PLAN

SCALE: 1" = 50' | SHEET NO. 10 OF 16 SHEETS | STA. 500+00 TO STA. 514+00

F.A.I. RTE.	SECTION	COUNTY	TOTAL SHEETS	SHEET NO.
70	60-(5,6,7)RS, 60-(6,7)BR	MADISON	185	34
		CONTRACT NO. 76C56		
FED. ROAD DIST. NO.	ILLINOIS	FED. AID PROJECT		