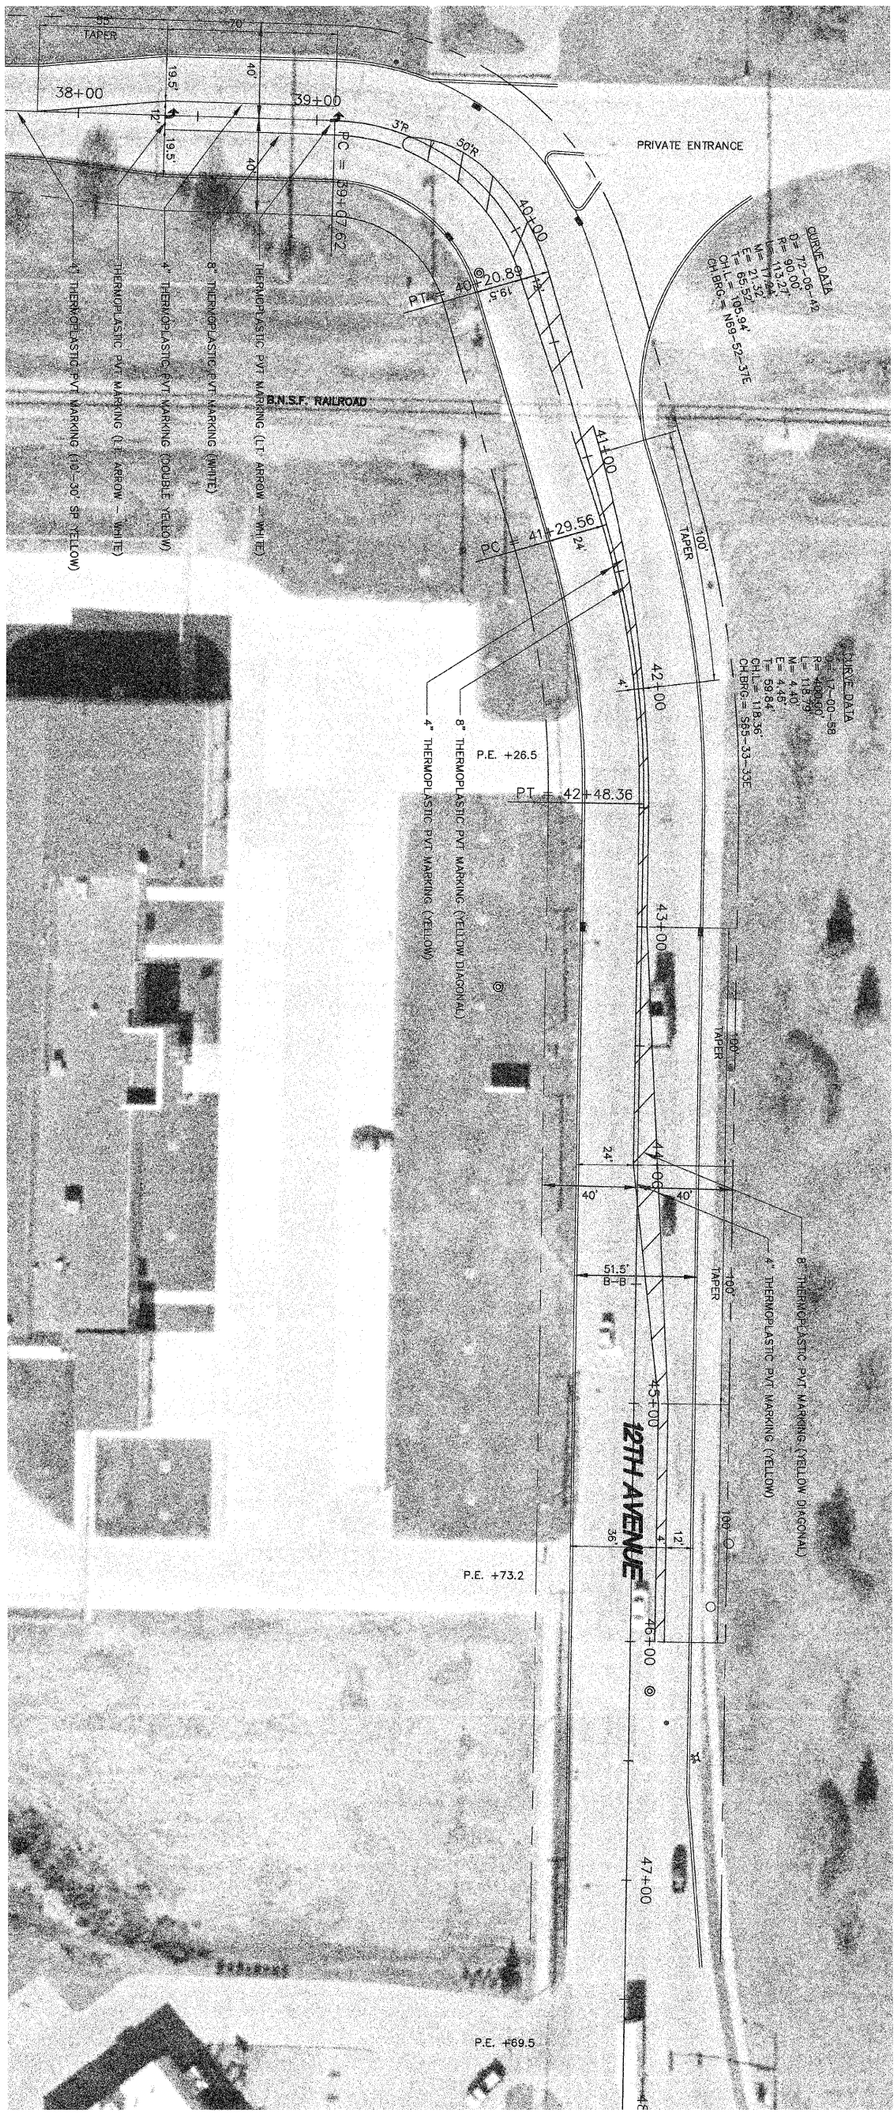

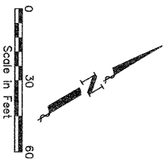

Sheet No.				
6	12th Avenue Resurfacing Project 7th Street to 13th Street Pavement Marking Plan	City of East Moline Engineering	REVISIONS	Project No. 01-015-2009

85489