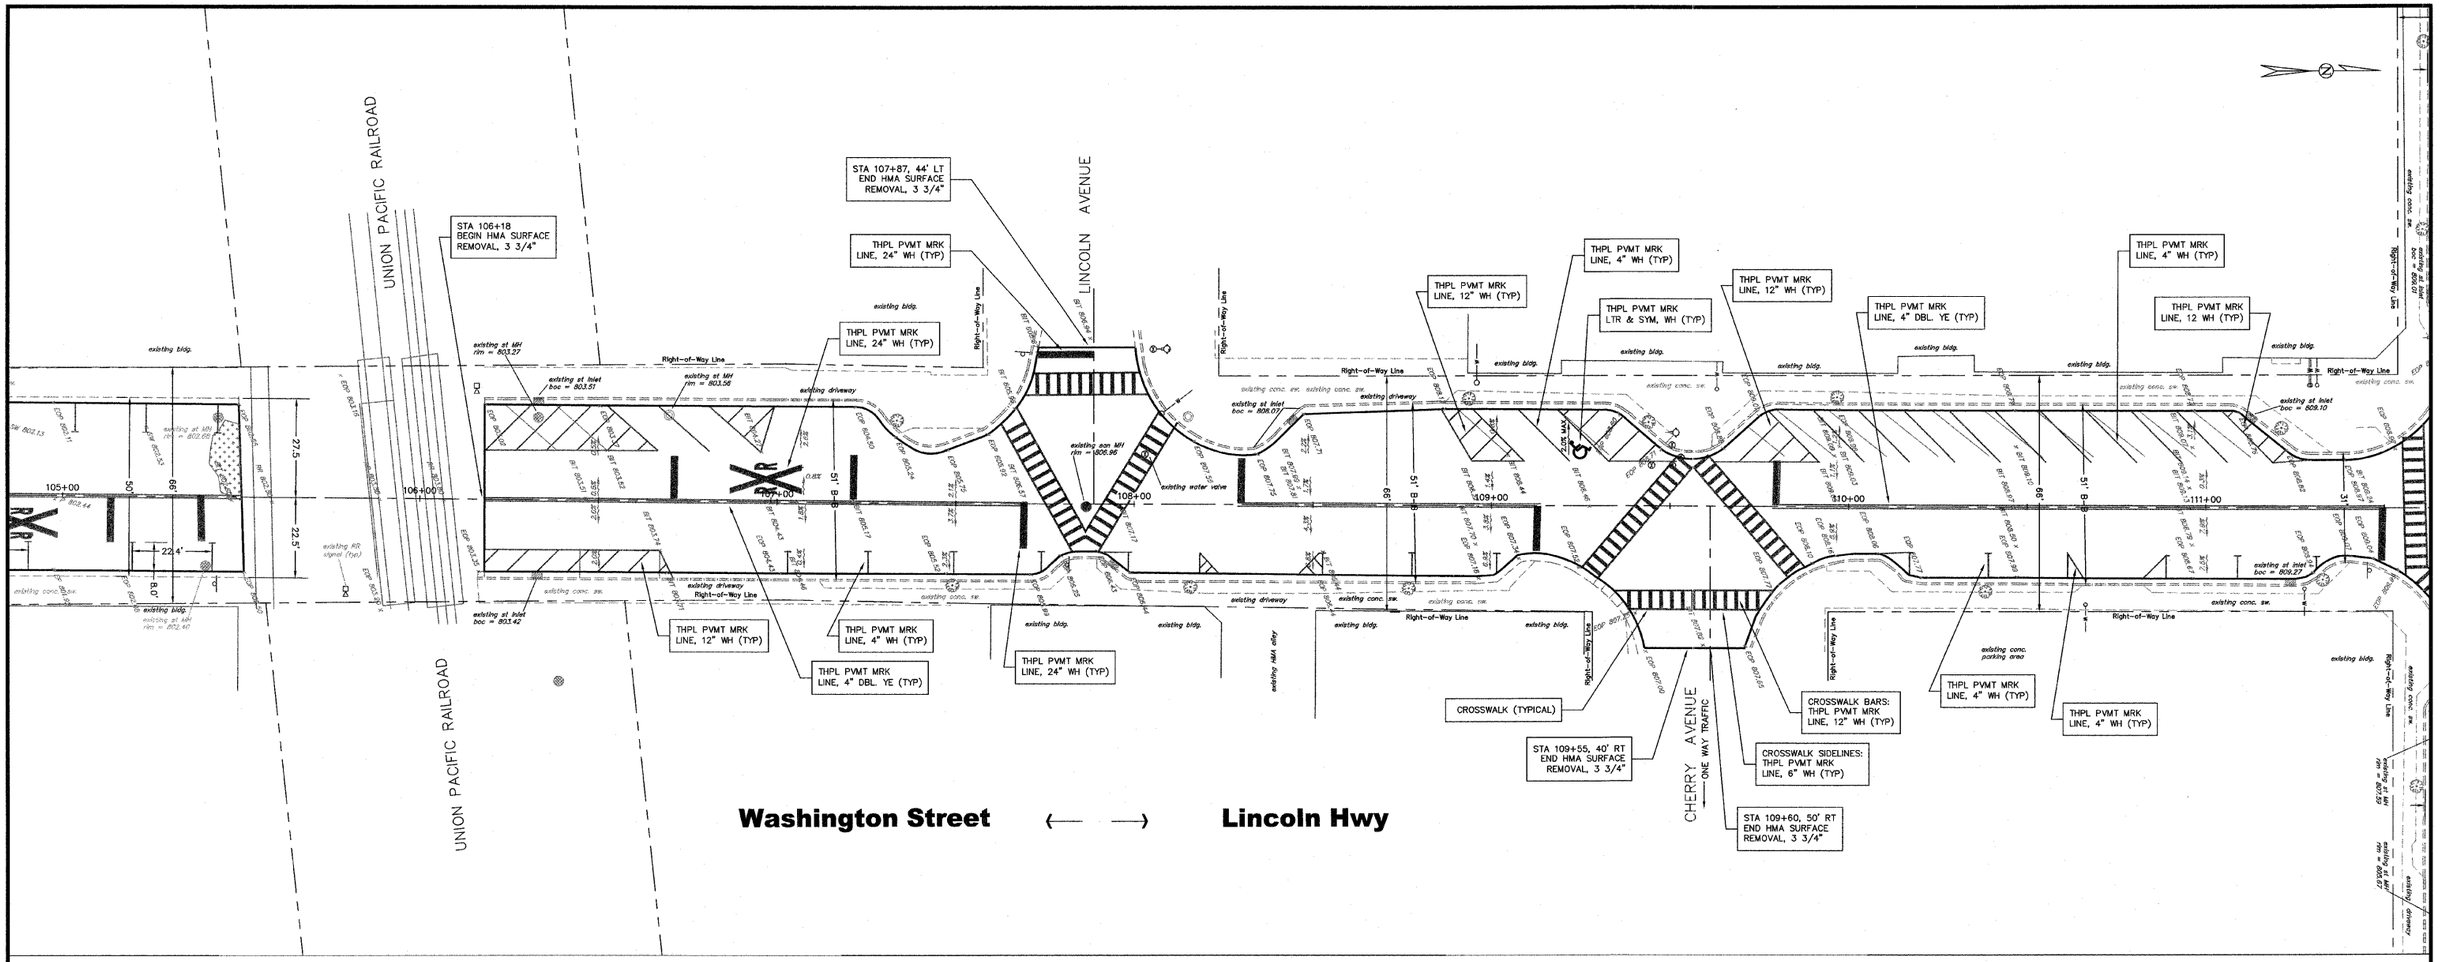

City of Rochelle
Engineering Division
417 N. 6th St. Rochelle, IL 61068

PROJECT:

2009 ARRA Stimulus Funds
City of Rochelle Street Rehabilitation/Resurfacing Project
Lincoln Hwy/Washington St - 1st Av to 5th Av incl 4th Av
Section #09-00105-00-RS

REVISIONS			
REV	DESCRIPTION	DATE	APPROVED

DRAWING:

Washington Street - UPRR to 4th Ave

DRAWN BY: CW	SCALE	SHEET
CHECKED BY: ST	HORZ SCALE: 1" = 20'	**4 of 10**
DATE: 11/1/09	VERT SCALE: NA	