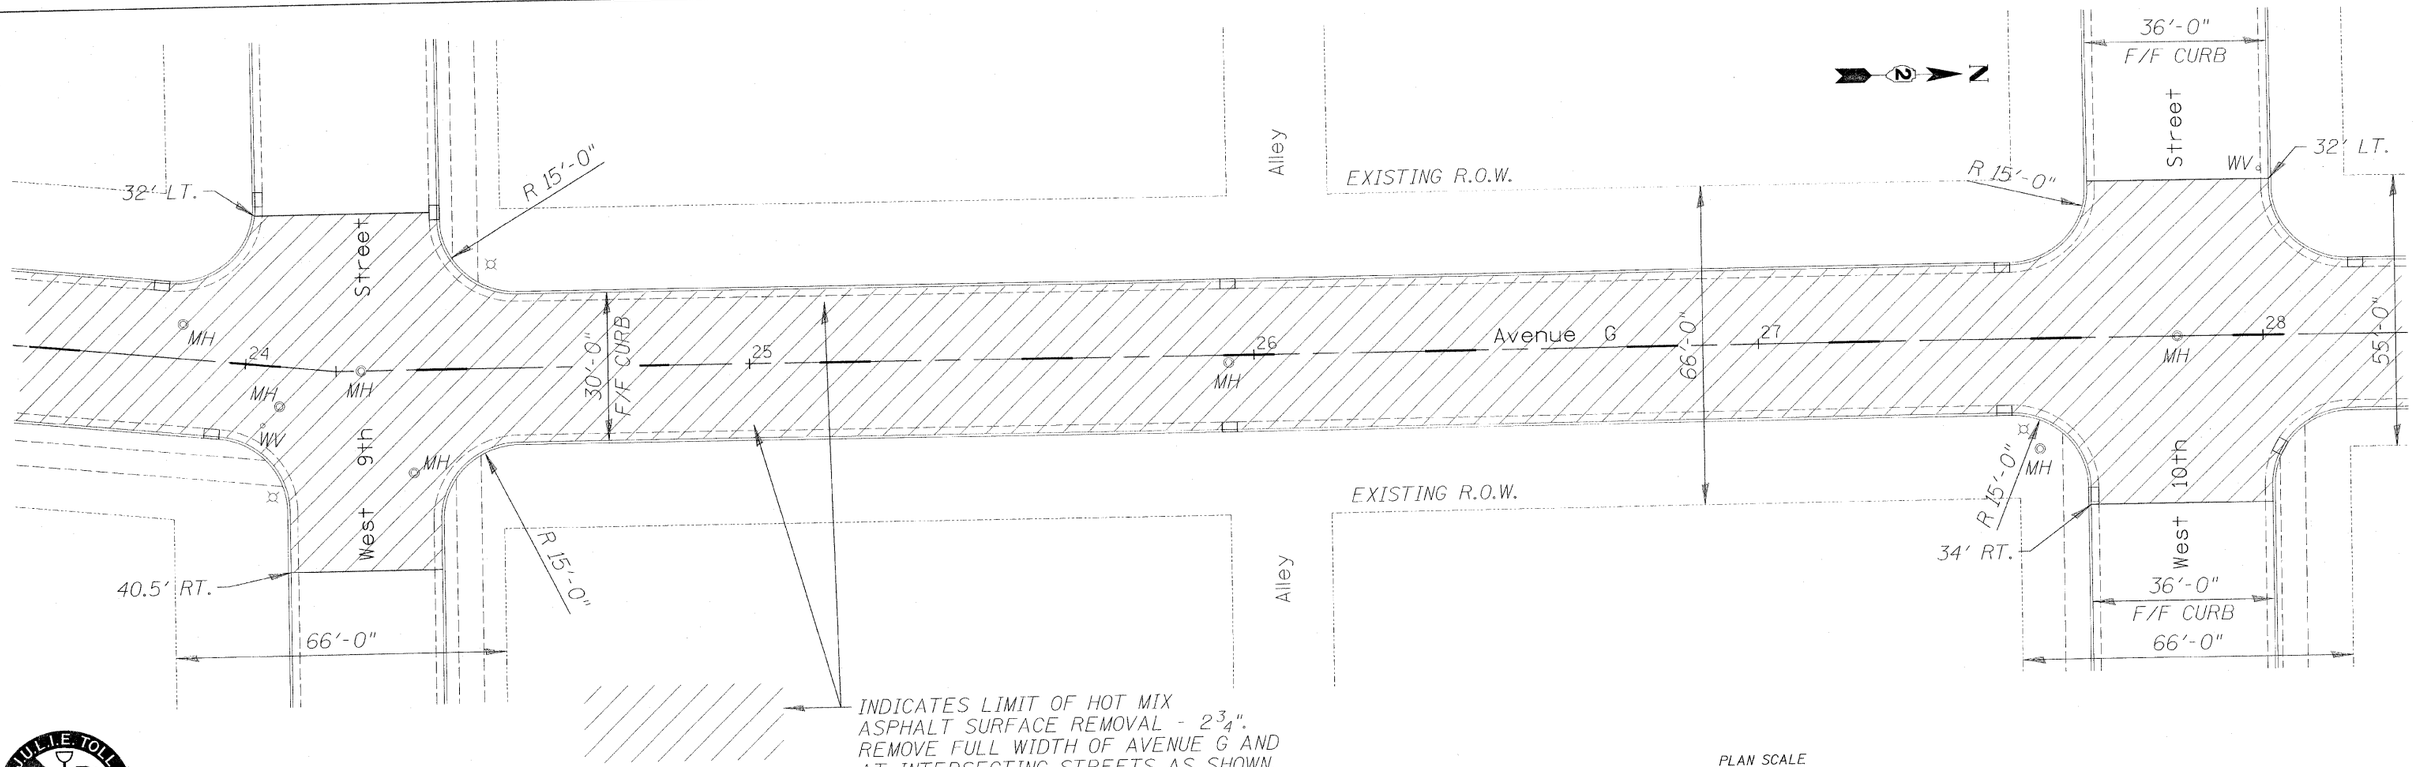

WILLETT, HOFMANN & ASSOCIATES, INC.
CONSULTING ENGINEERS
809 East Second Street Dixon, IL 61021
Phone 815.284.3381 Fax 815.284.3385
Design Firm #184-00918
www.willetthofmann.com

DESIGNED	BDF	REVISED	-
DRAWN	JDH	REVISED	-
CHECKED	BDF	REVISED	-
DATE	-	REVISED	-

CITY OF STERLING, ILLINOIS
AVENUE G – 5TH STREET TO LE FEVRE RD.

AVENUE G PLAN & PROFILE

SCALE:

SHEET NO. 11 OF 31 SHEETS

F.A. RTE.	SECTION	COUNTY	TOTAL SHEETS	SHEET NO.
	09-00147-00-RS	WHITESIDE	31	11
		CONTRACT NO. 85495		

FED. ROAD DIST. NO. _ ILLINOIS FED. AID PROJECT

FILE NAME = L:\Jobs\2009\09F09_Ave.G.Sterling\Ave G Layout 10.28.09.dgn