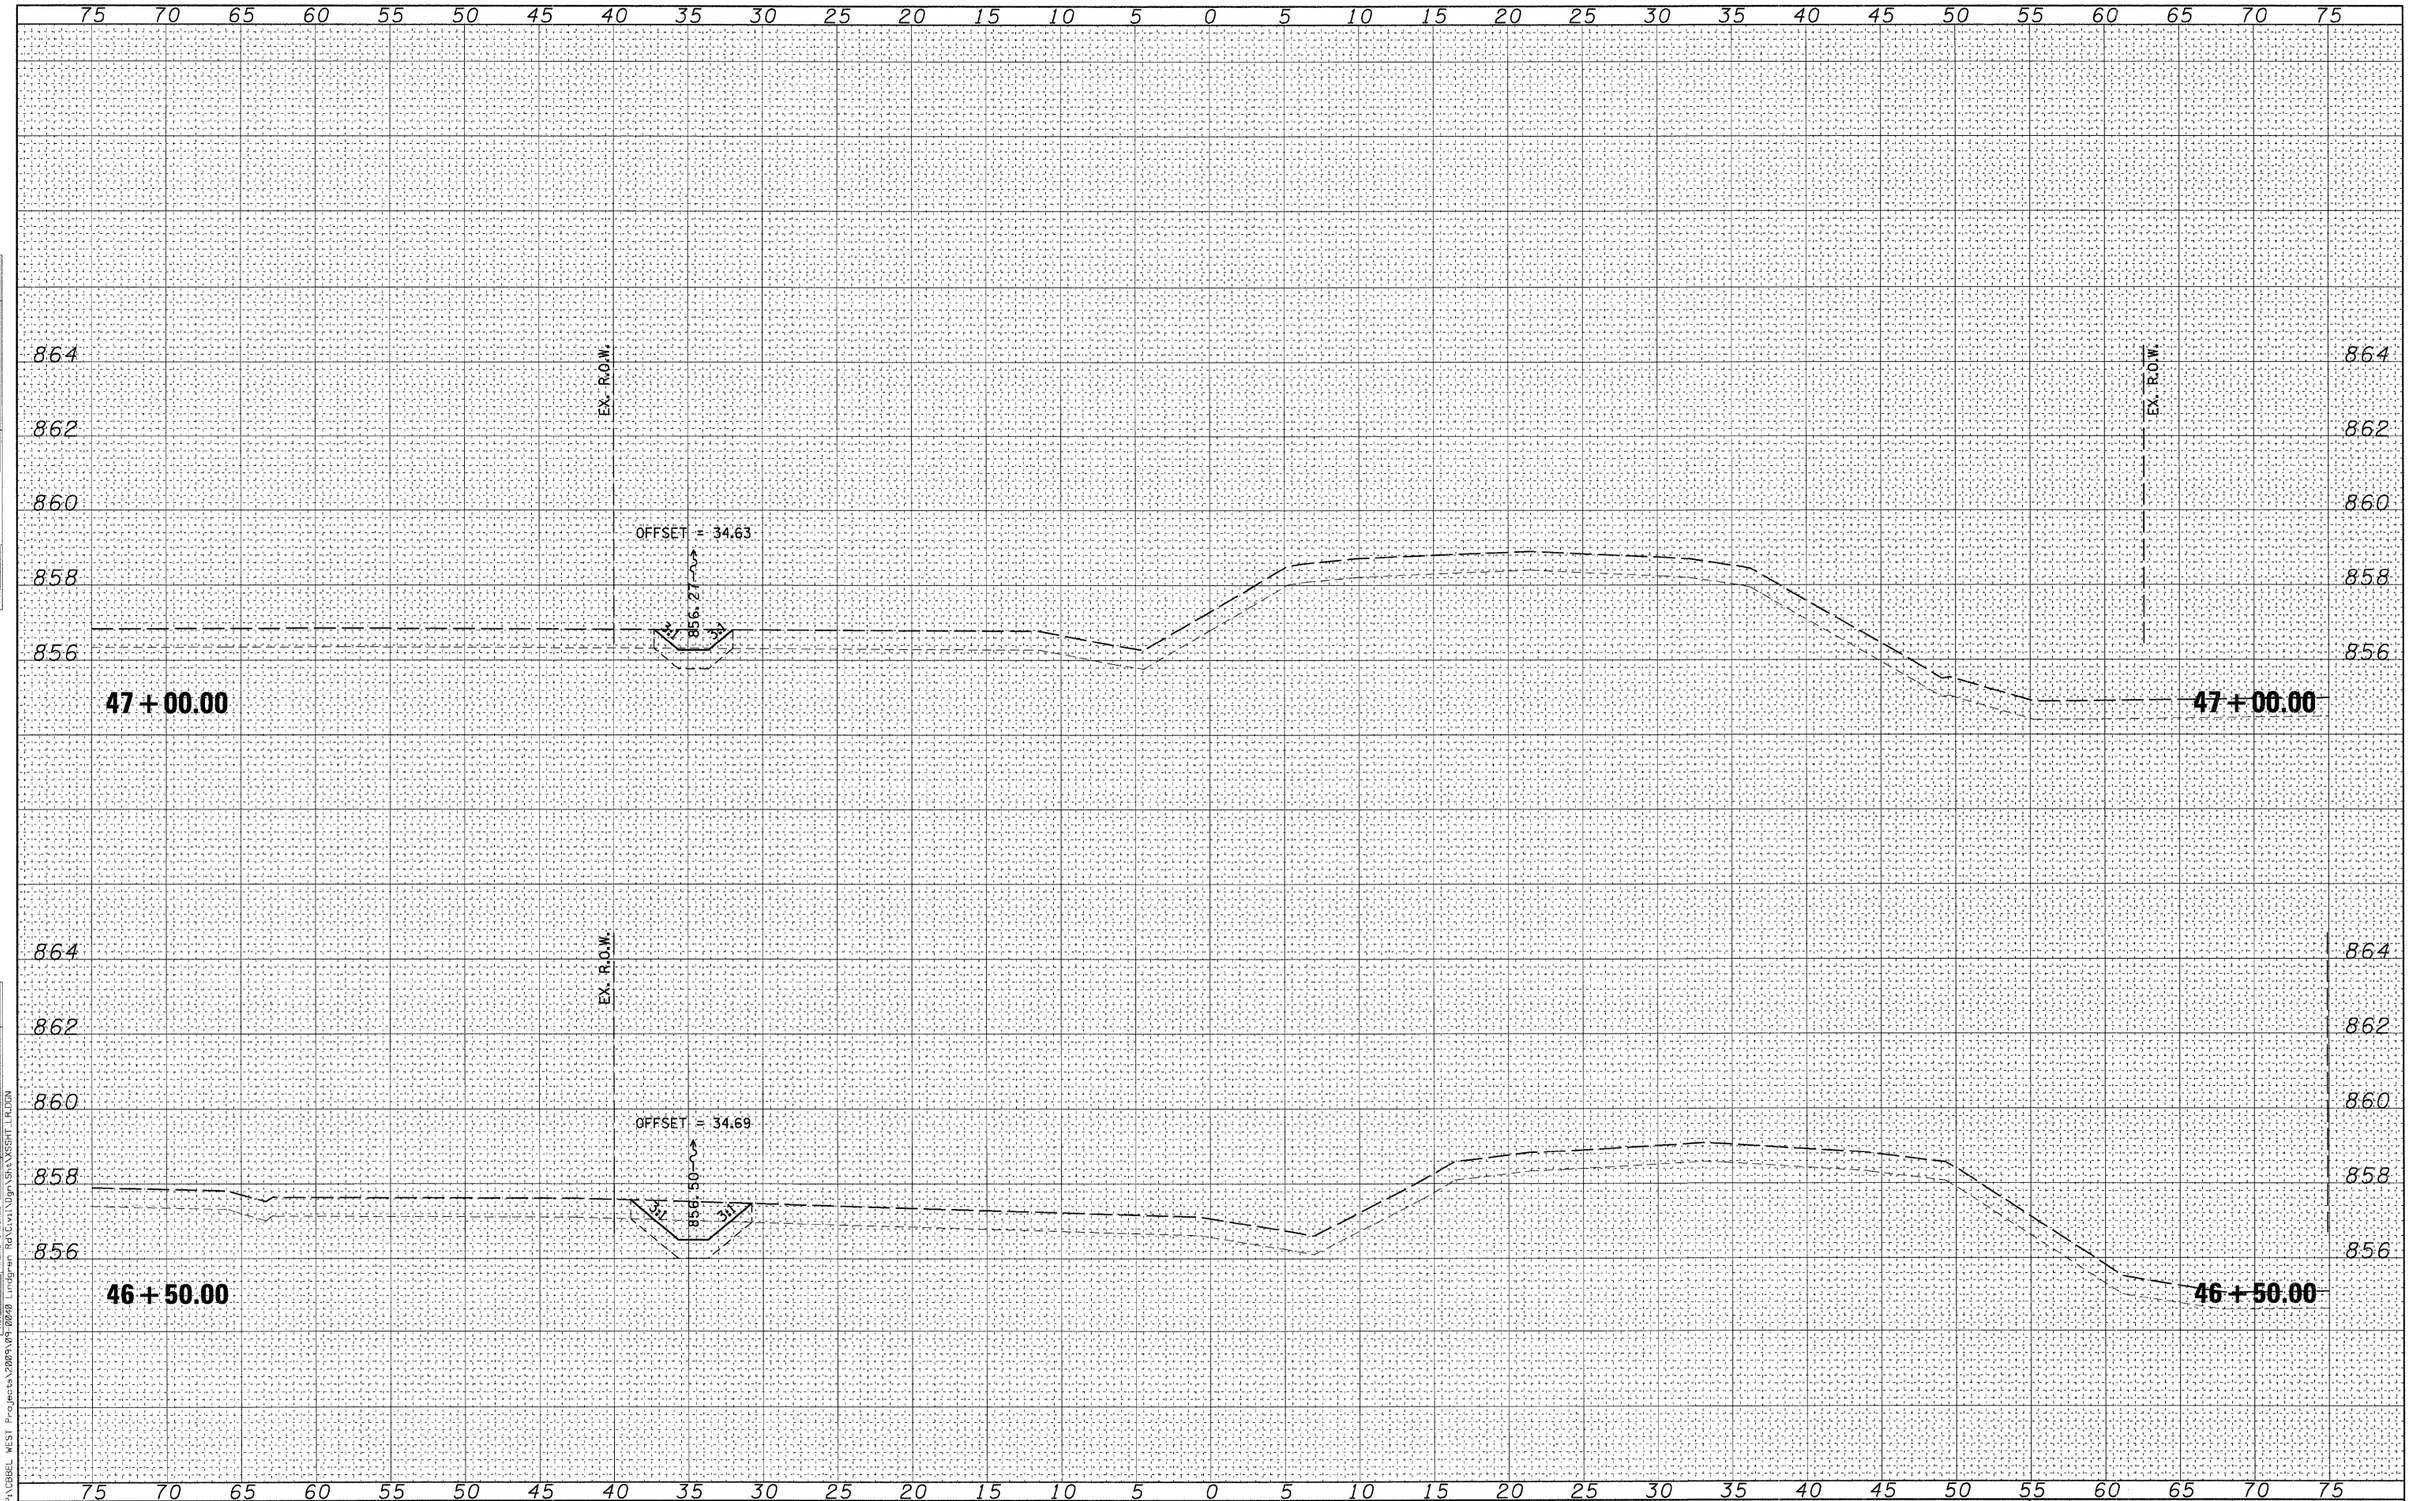

FINAL SURVEY	NOTE BOOK	NO.
	SURVEYED	
	PLOTTED	
	TEMPLATE	
	AREAS	
	AREAS CHECKED	

BY	DATE

ORIGINAL SURVEY	NOTE BOOK	NO.
	SURVEYED	
	PLOTTED	
	TEMPLATE	
	AREAS	
	AREAS CHECKED	

BY	DATE

FILE NAME = P:\DBBEL WEST Projects\2009\09-00068 Lindgren Rd\Civil\Sht\VSSHT LRD.DGN

WILLS BURKE KELSEY ASSOCIATES LTD.
116 West Main Street, Suite 201
St. Charles, Illinois 60174
(630) 443-7755

USER NAME = $USER$	DESIGNED - KMA	REVISED -	
	DRAWN - NDP	REVISED -	
PLOT SCALE = H:1'=5',V:1"=2'	CHECKED - SBP	REVISED -	
PLOT DATE = 10/27/2009	DATE - 10/1/09	REVISED -	

STATE OF ILLINOIS
DEPARTMENT OF TRANSPORTATION

CROSS SECTIONS
LINDGREN ROAD

SCALE: H:1"=5',V:1"=2' | SHEET NO. OF 54 SHEETS | STA. 46+50.00 TO STA. 47+00.00

F.A. RTE.	SECTION	COUNTY	TOTAL SHEETS	SHEET NO.
5369	09-00068-00-FP	DEKALB	54	46
		CONTRACT NO.87406		
FED. ROAD DIST. NO. 3	ILLINOIS	FED. AID PROJECT		