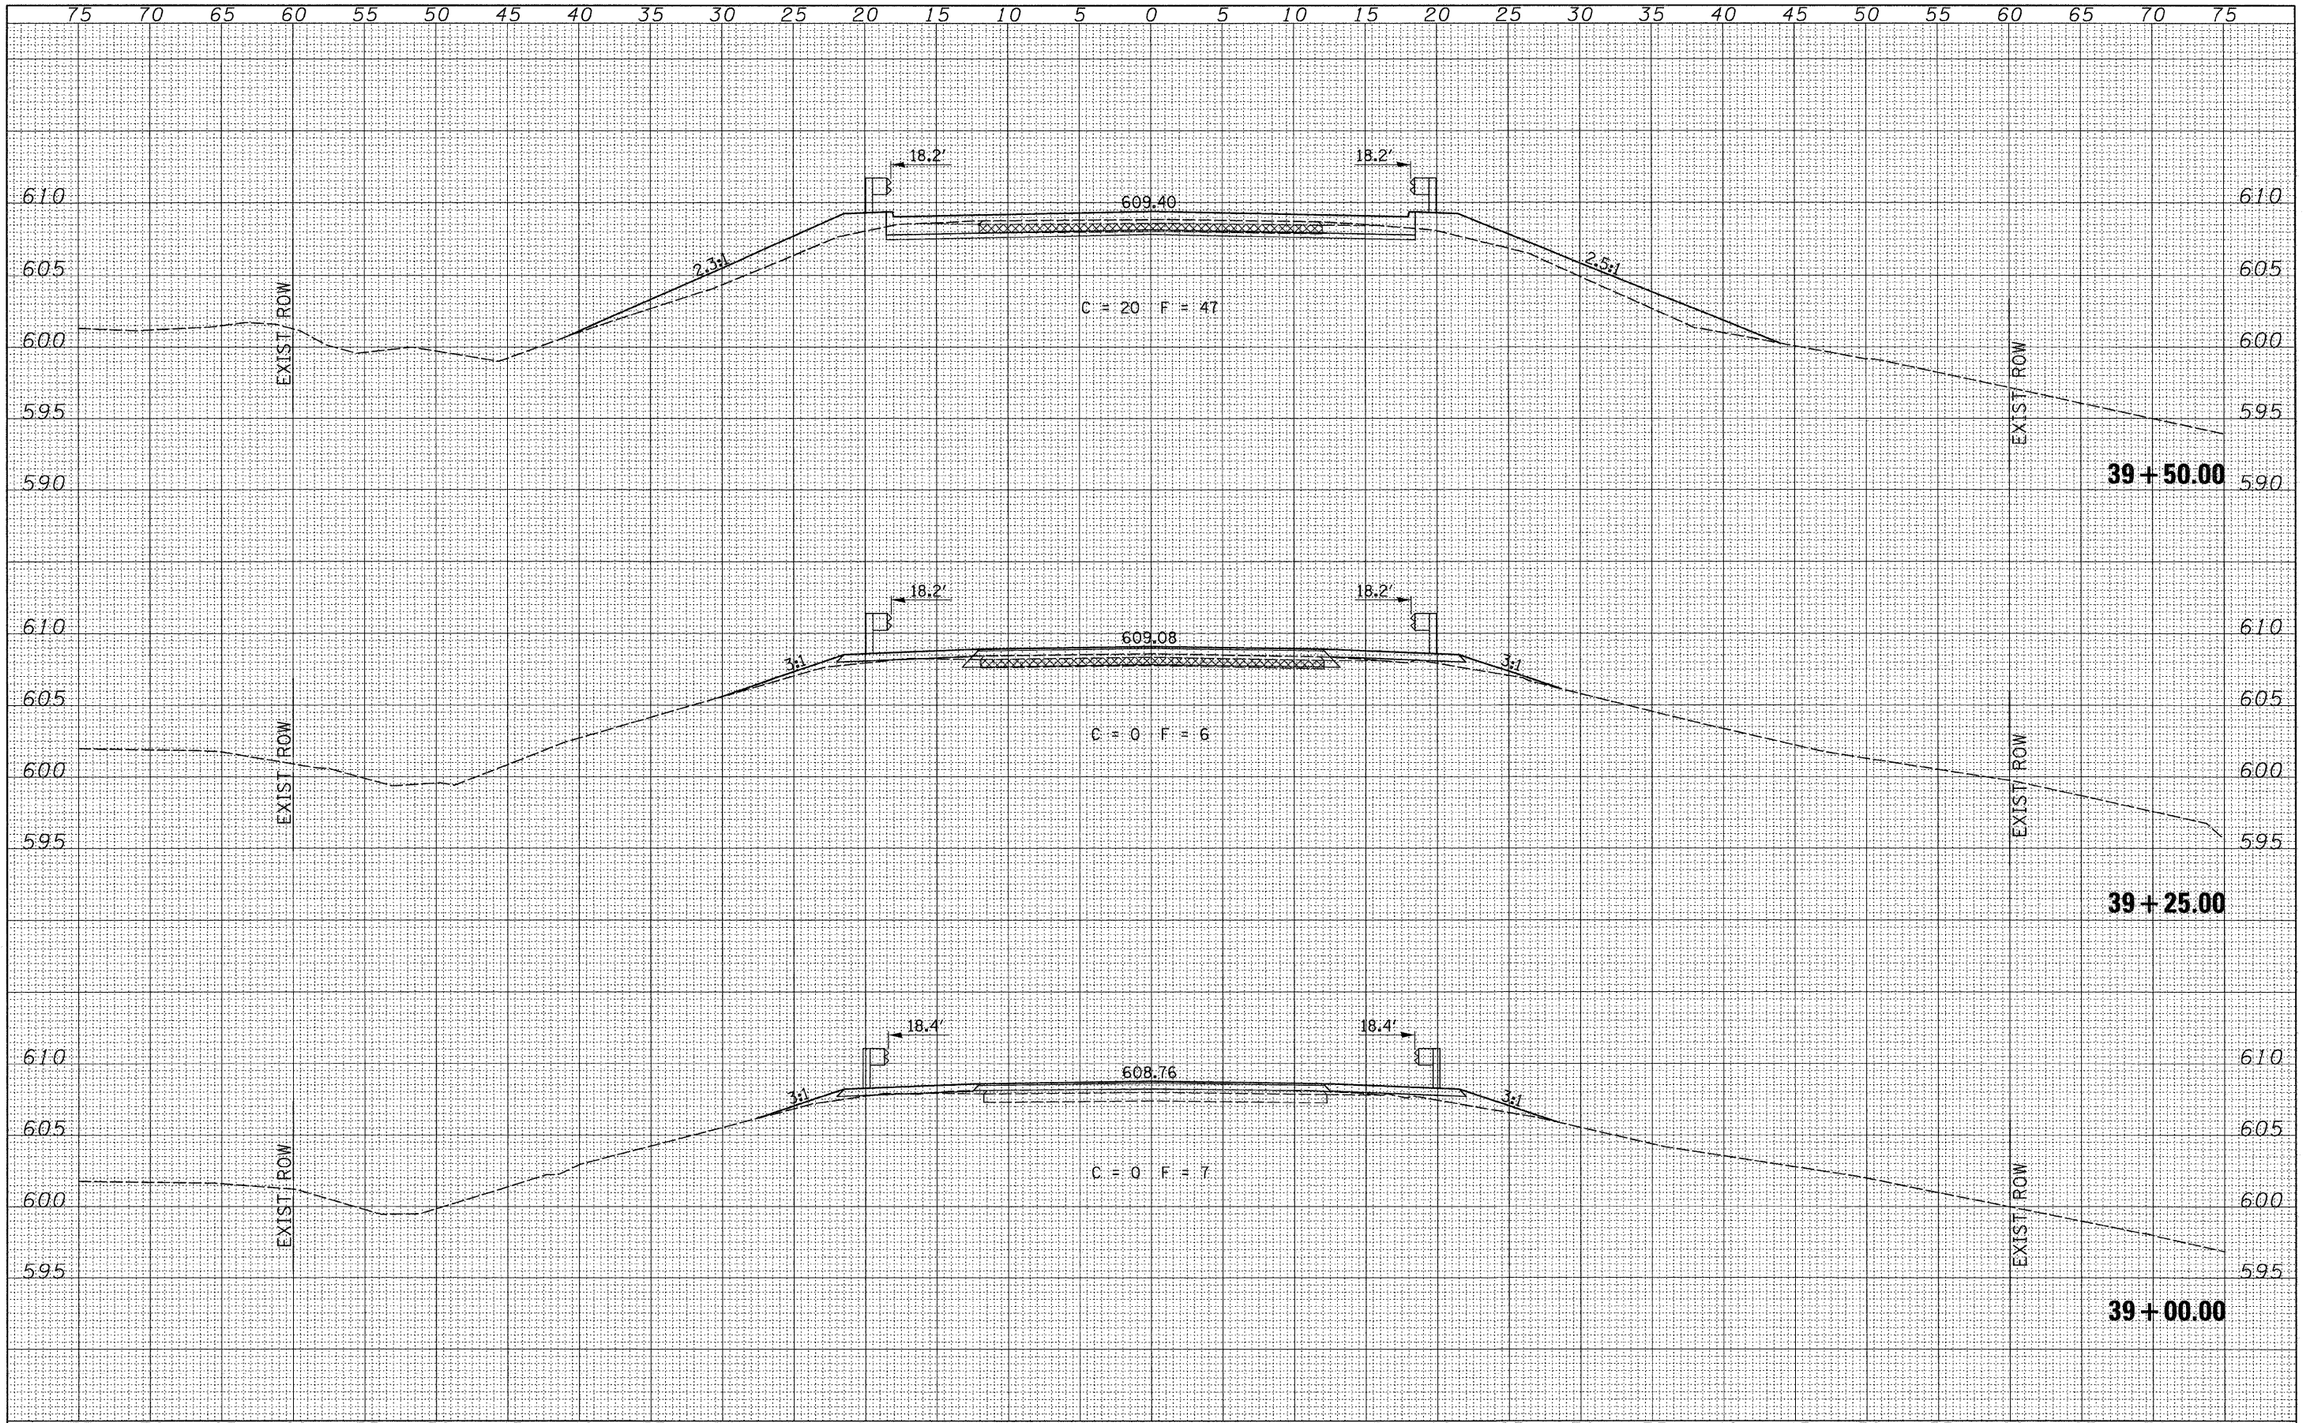

FINAL SURVEY		BY	DATE
NOTE BOOK	SURVEYED		
	PLOTTED		
	TEMPLATE		
	AREAS		
NO.	AREAS CHECKED		

ORIGINAL SURVEY		BY	DATE
NOTE BOOK	SURVEYED		
	PLOTTED		
	TEMPLATE		
	AREAS		
NO.	AREAS CHECKED		

FILE NAME = V:\Bridge\2656 LaSalle\2656xshts.dgn	USER NAME = cthomas	DESIGNED -	REVISED -
		DRAWN -	REVISED -
	PLOT SCALE = 5.0000 ' / IN.	CHECKED -	REVISED -
	PLOT DATE = 9/30/2009	DATE -	REVISED -

LASALLE COUNTY
COUNTY HIGHWAY 29 OVER
EGG BAG CREEK

CROSS SECTIONS

SCALE: 1" = 5'-0" | SHEET NO. 4 OF 10 SHEETS | STA. 39+00.00 TO STA. 39+50.00

F.A.U. RTE.	SECTION	COUNTY	TOTAL SHEETS	SHEET NO.
6141	10-00649-00-BR	LASALLE	43	37

CONTRACT NO. 87430

FED. ROAD DIST. NO. 7 | ILLINOIS | FED. AID PROJECT BRS-0099(043)