CONTRACT NO. 89526

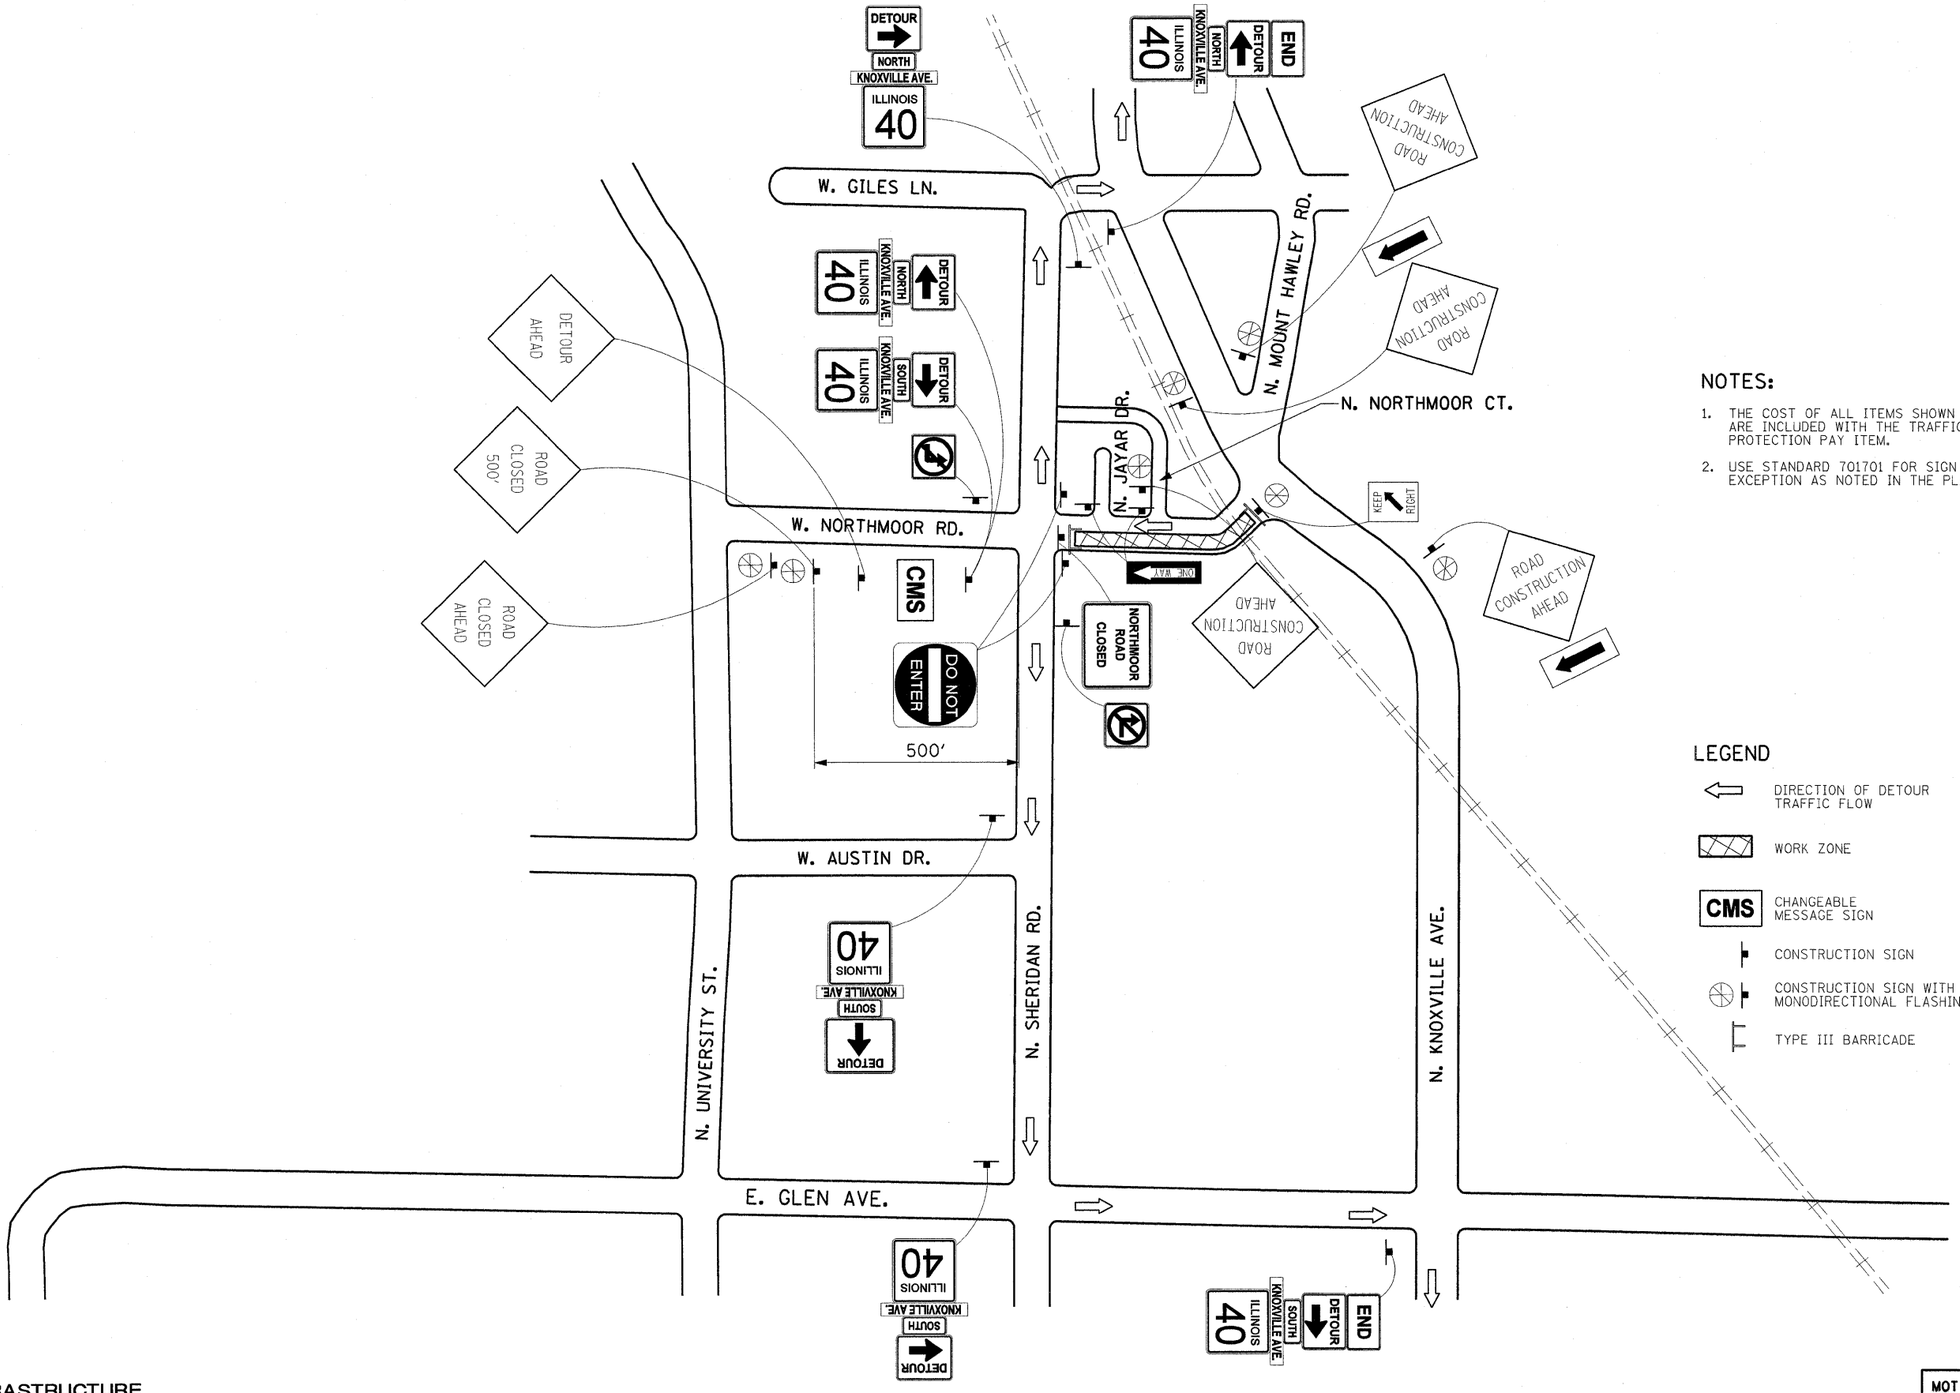

NOTES:

1. THE COST OF ALL ITEMS SHOWN ON THIS SHEET ARE INCLUDED WITH THE TRAFFIC CONTROL AND PROTECTION PAY ITEM.
2. USE STANDARD 701701 FOR SIGN SPACING WITH THE EXCEPTION AS NOTED IN THE PLAN.

LEGEND

- DIRECTION OF DETOUR TRAFFIC FLOW
- WORK ZONE
- CMS — CHANGEABLE MESSAGE SIGN
- CONSTRUCTION SIGN
- CONSTRUCTION SIGN WITH TYPE B MONODIRECTIONAL FLASHING LIGHT
- TYPE III BARRICADE

MOT SPEED LIMIT = 30 MPH

INFRASTRUCTURE ENGINEERING | INCORPORATED
456 Fulton Street | Suite 104| Peoria, IL 61602
P 309.637.9200 | F 309.637.9210 | www.infrastructure-eng.com

FILE NAME = I:\09Jobs\09L0027B\CADD\Road\Sheet\IEI\2206_S-mot03.dgn	USER NAME = Ander00846	DESIGNED - LC	REVISED -
		DRAWN - BID/LC	REVISED -
	PLOT SCALE = NOT TO SCALE	CHECKED - CEF/DTQ	REVISED -
	PLOT DATE = 10\16\2009	DATE - 10-16-09	REVISED -

STATE OF ILLINOIS
DEPARTMENT OF TRANSPORTATION

SUGGESTED DETOUR PLAN
STAGE 3 PHASE 1

SCALE: N.T.S. | STA. 89+00 TO STA. 107+47

F.A.U. RTE.	SECTION	COUNTY	TOTAL SHEETS	SHEET NO.
6647	08-00302-00-PV	PEORIA	85	27
	09-00047-01-PV	CONTRACT NO. 89526		
FED. ROAD DIST. NO.	ILLINOIS	FED. AID PROJECT	ARA-M-5093(139)	