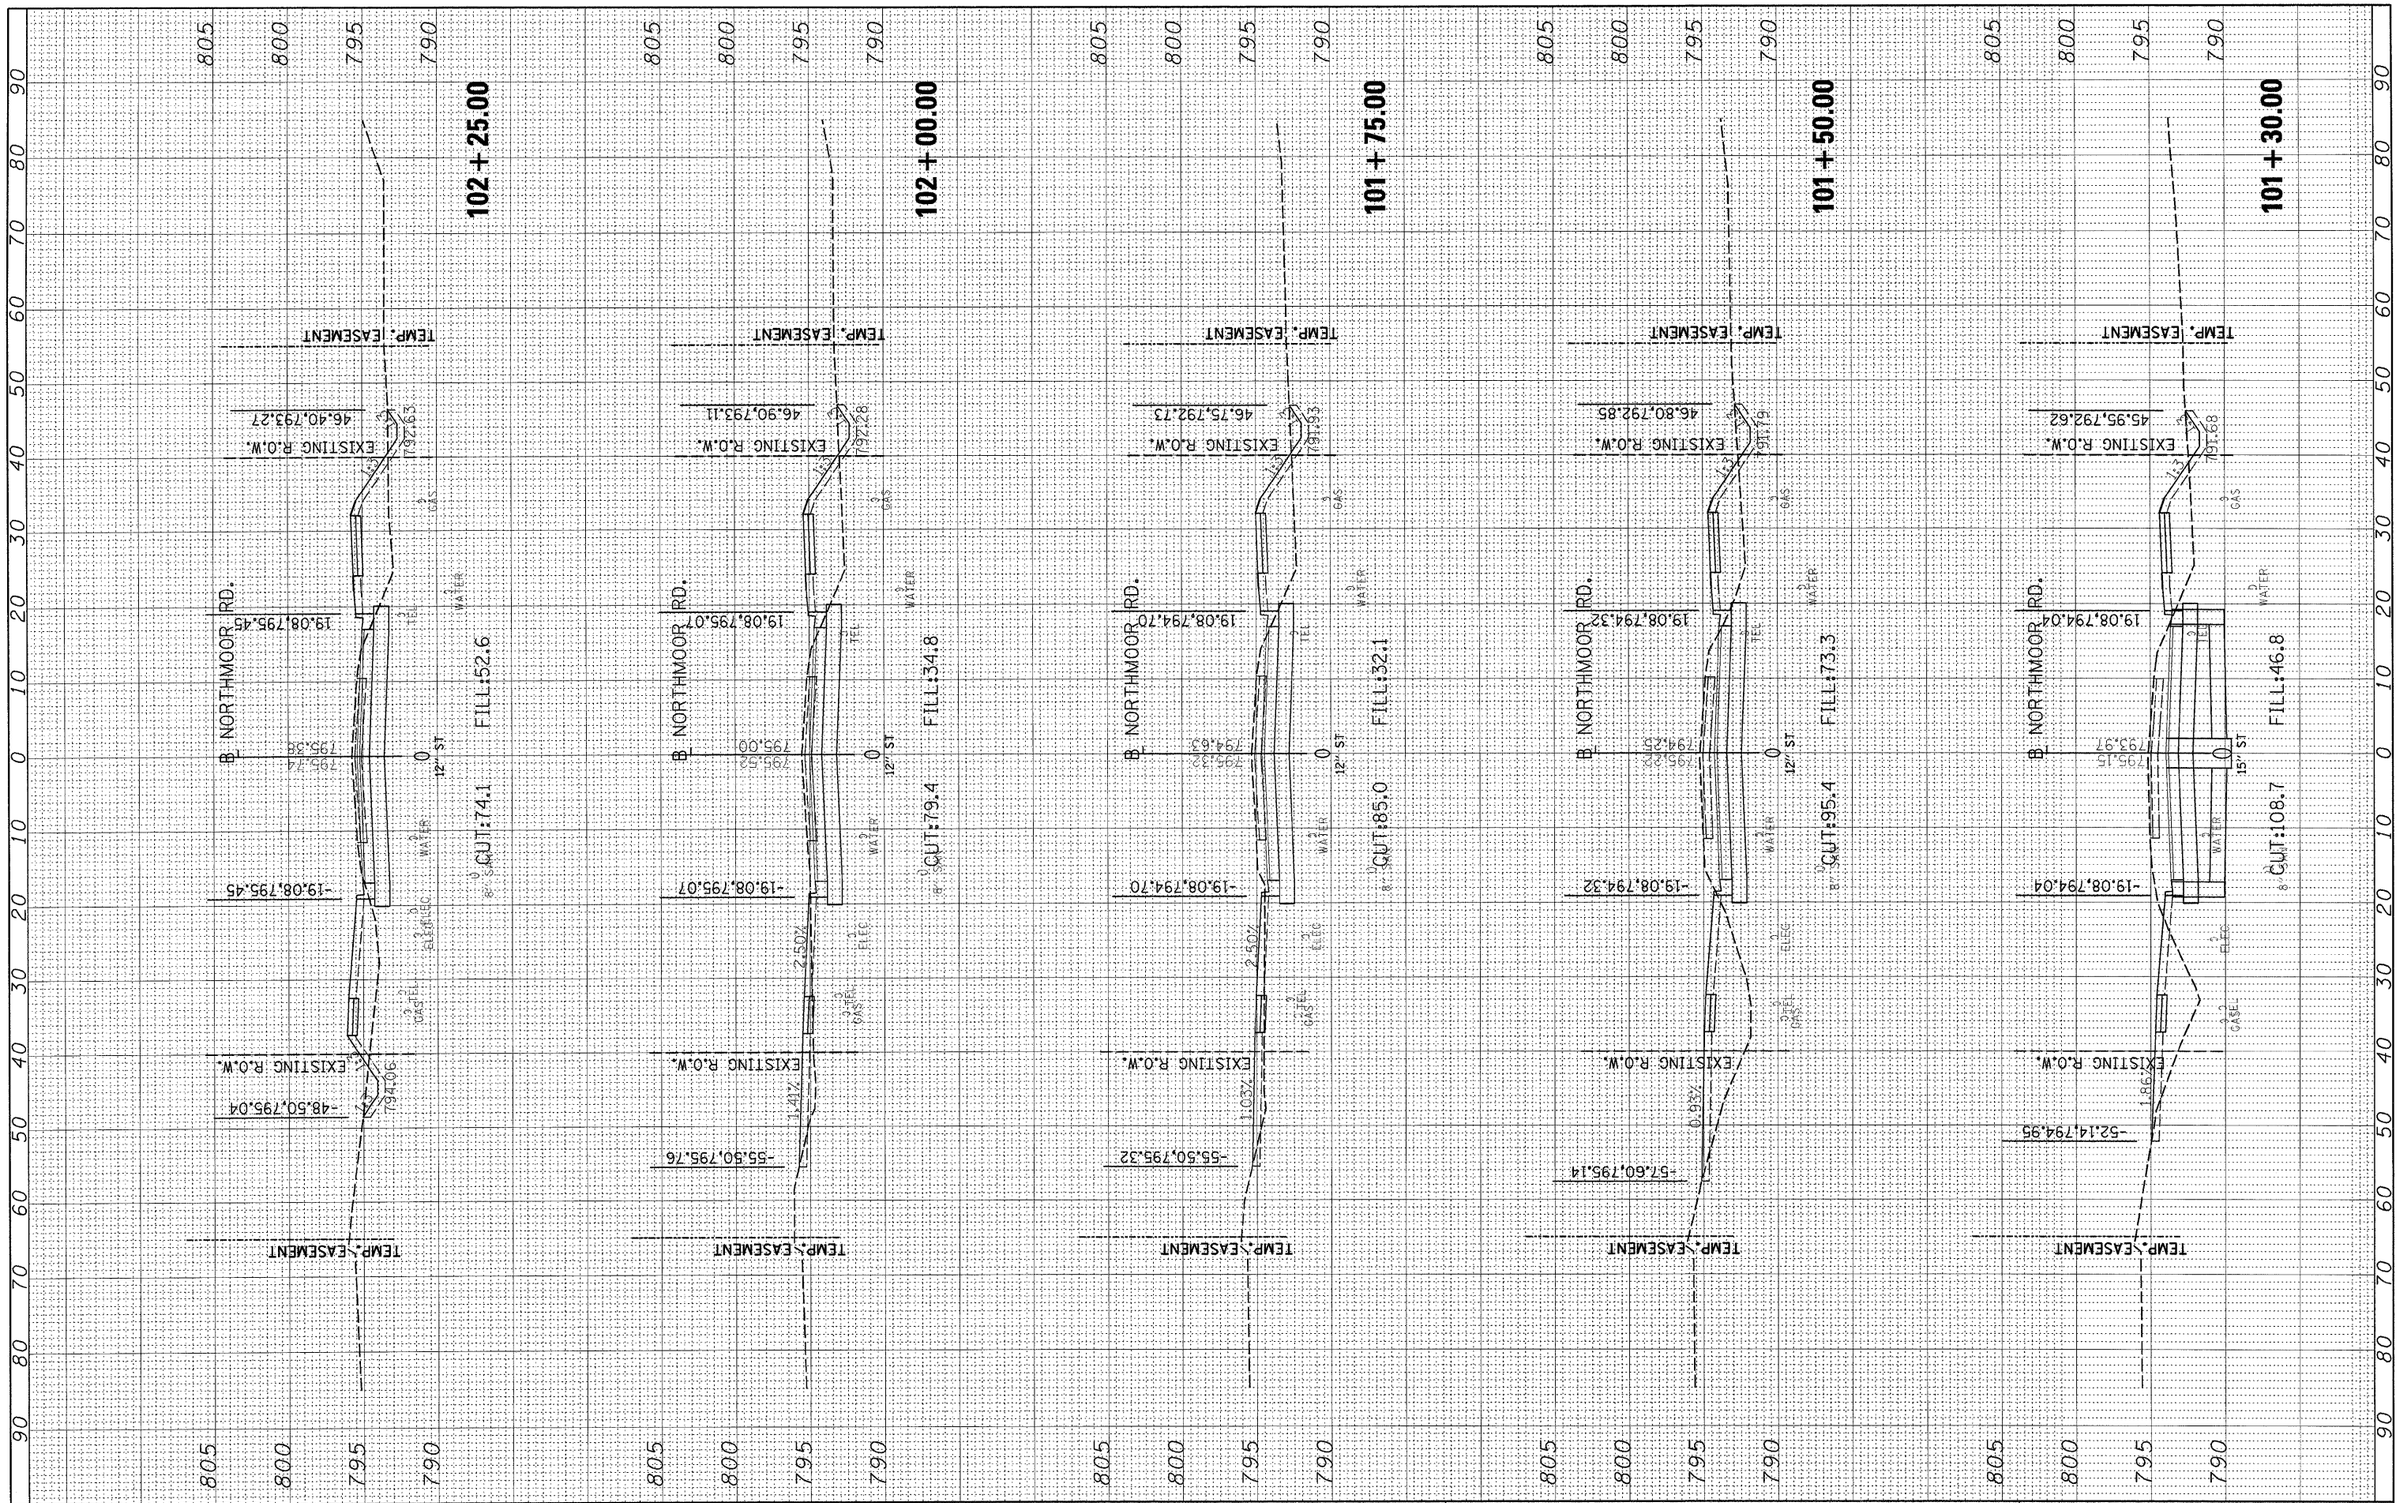

FINAL SURVEY	BY	DATE
NOTE BOOK NO.	SURVEYED	
	PLOTTED	
	TEMPLATE	
	AREAS	
	AREAS CHECKED	

ORIGINAL SURVEY	BY	DATE
NOTE BOOK NO.	SURVEYED	
	PLOTTED	
	TEMPLATE	
	AREAS	
	AREAS CHECKED	

FILE NAME = I:\09Jobs\09L0027B\CADD\Road\Sheet\c-30lnor.dgn

USER NAME = Ander00846	DESIGNED - MAD	REVISED -
	DRAWN - MAD	REVISED -
PLOT SCALE = 10.0000 ' / in.	CHECKED - MPB	REVISED -
PLOT DATE = 10\16\2009	DATE - 10/16/09	REVISED -

STATE OF ILLINOIS
DEPARTMENT OF TRANSPORTATION

NORTHMOOR ROAD
CROSS SECTIONS

SCALE: | SHEET NO. OF SHEETS | STA. 101+30.00 TO STA. 102+25.00

F.A. RTE.	SECTION	COUNTY	TOTAL SHEETS	SHEET NO.
6647	08-00302-00-PV	PEORIA	85	72
	09-00047-01-PV	CONTRACT NO. 89526		
	ILLINOIS	FED. AID PROJECT	ARA-M-5093(139)	