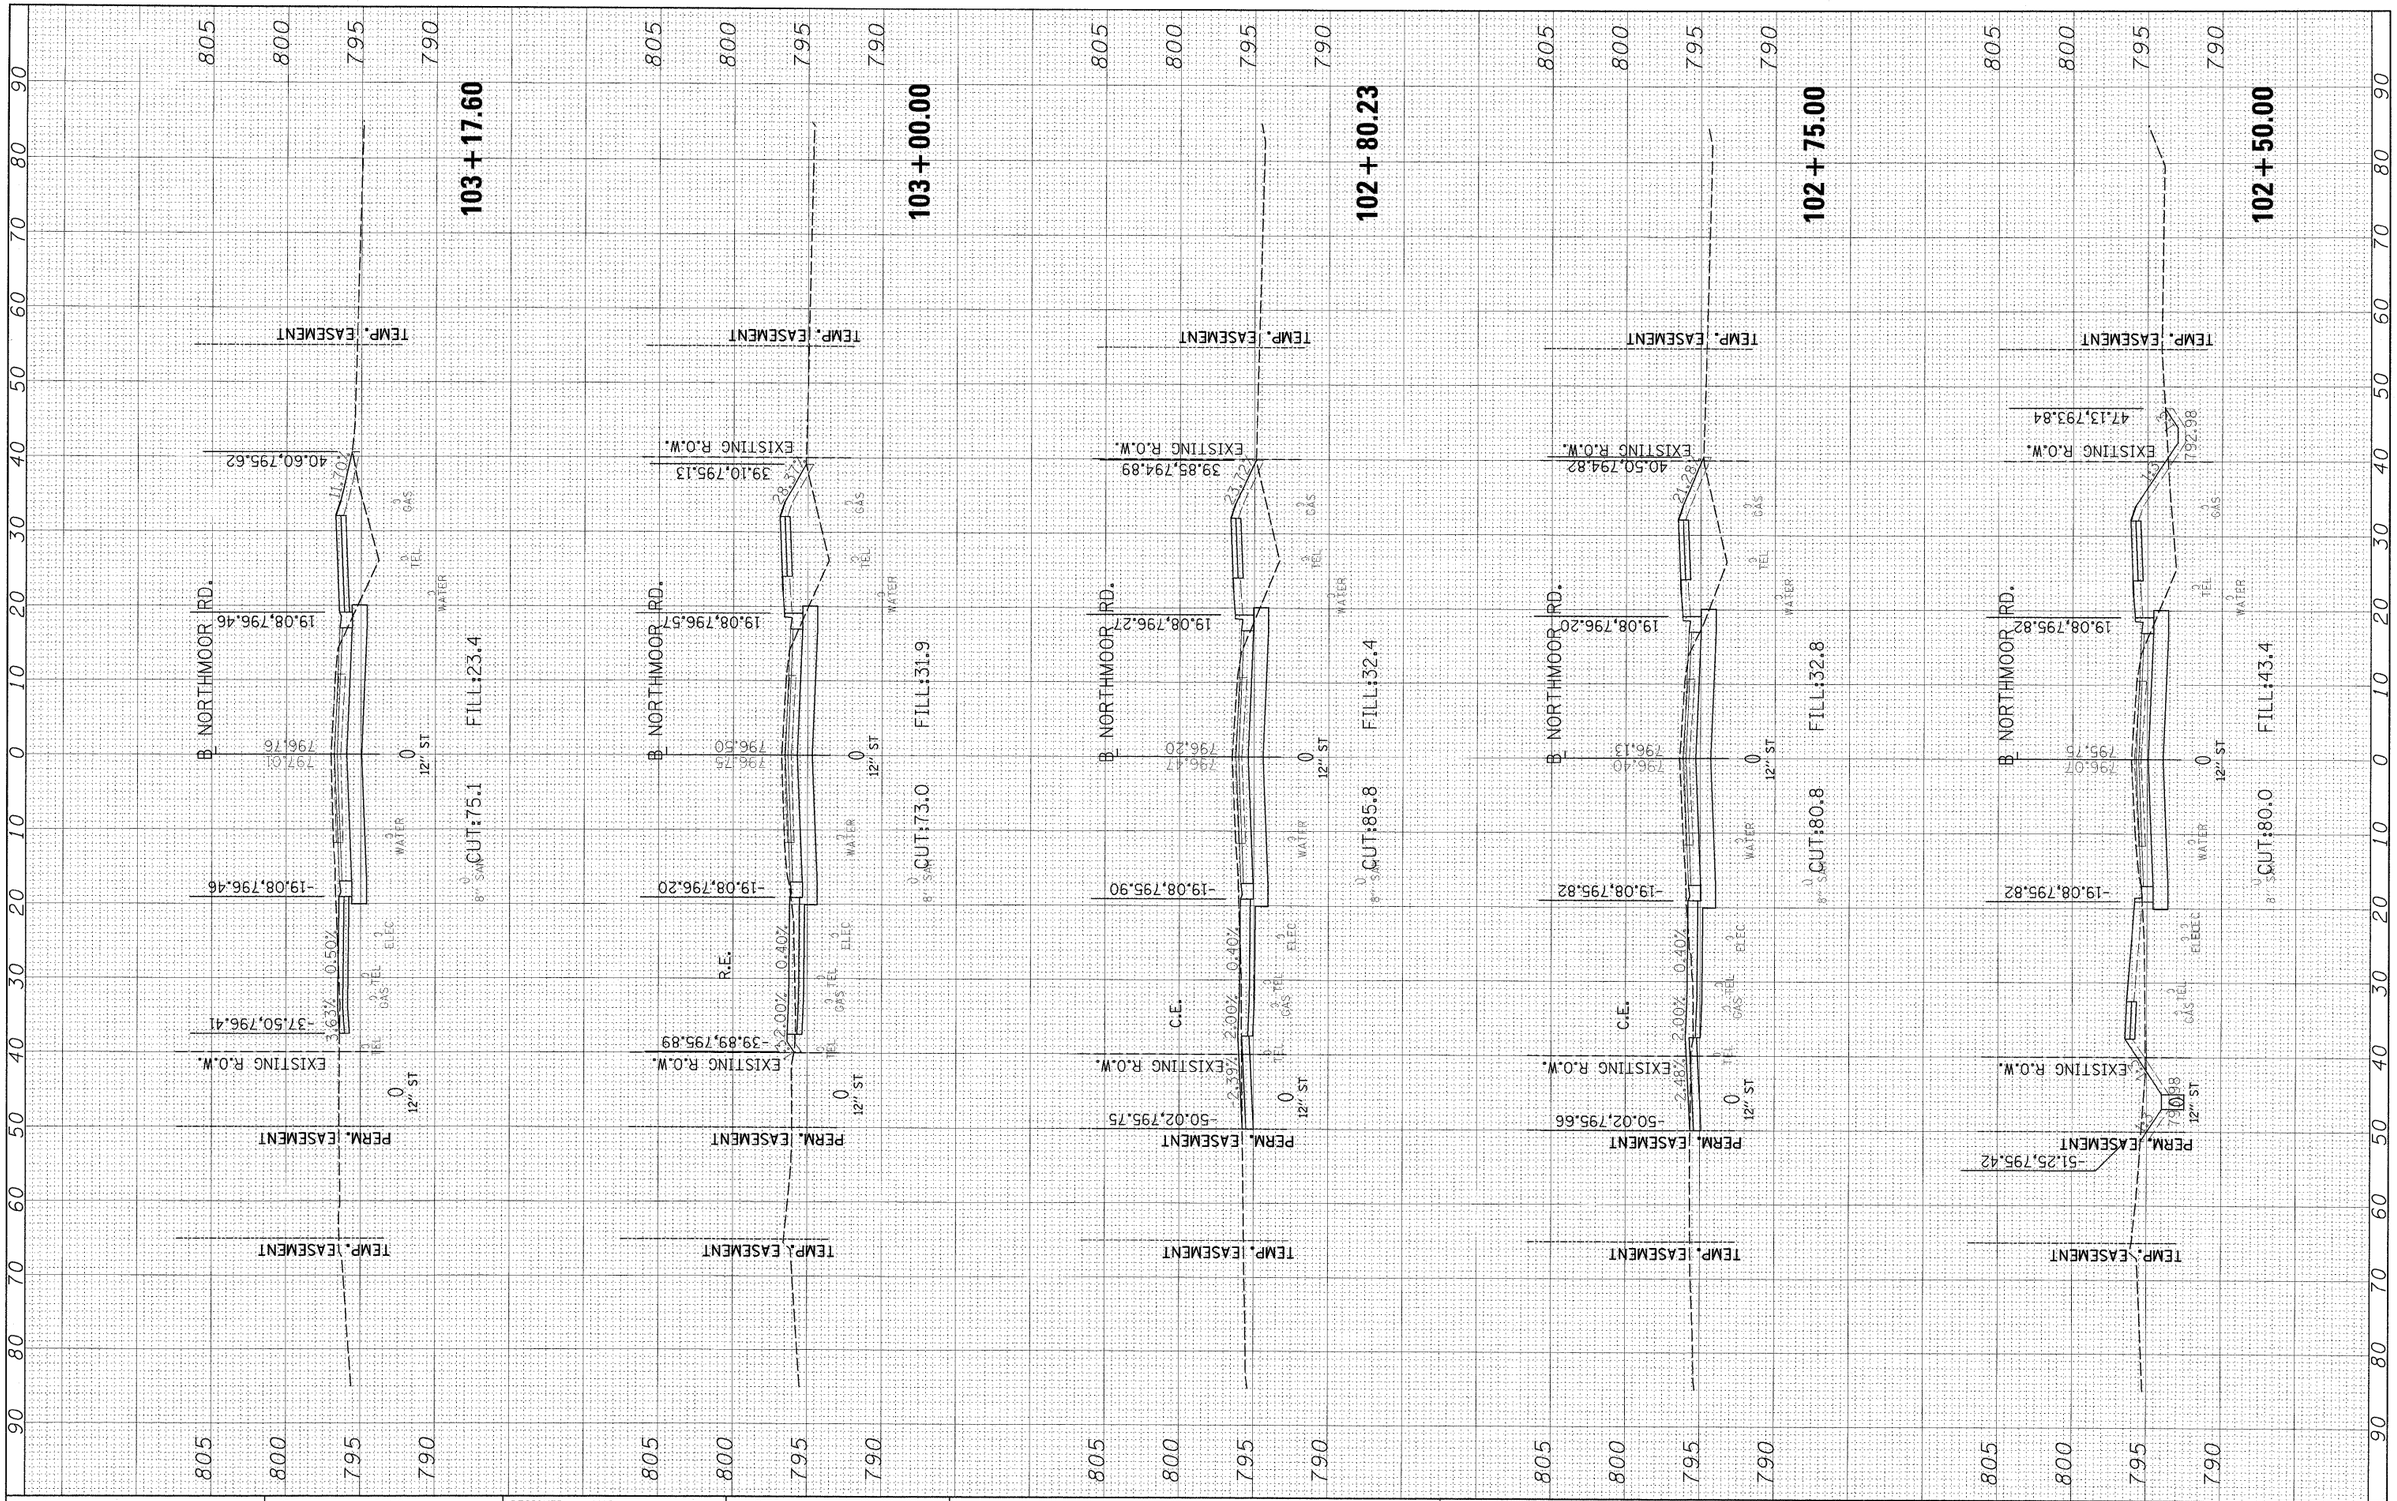

FILE NAME = I:\09Jobs\09L0027B\CADD\Road\Sheet\c-301nor.dgn	USER NAME = Ander00846	DESIGNED - MAD	REVISED -
		DRAWN - MAD	REVISED -
	PLOT SCALE = 10.0000 ' / in.	CHECKED - MPB	REVISED -
	PLOT DATE = 11\05\2009	DATE - 10/16/09	REVISED -

STATE OF ILLINOIS
DEPARTMENT OF TRANSPORTATION

NORTHMOOR ROAD
CROSS SECTIONS

SCALE: | SHEET NO. OF SHEETS | STA. 102+50.00 TO STA. 103+17.60

F.A. RTE.	SECTION	COUNTY	TOTAL SHEETS	SHEET NO.
6647	08-00302-00-PV	PEORIA	85	73
	09-00047-01-PV	CONTRACT NO. 89526		
		ILLINOIS FED. AID PROJECT ARA-M-5093(139)		