PATCHING SCHEDULE

CLASS EASTBOUND PATCH	STATION	WIDTH FOOT	LENGTH FOOT	C TYPE I AREA SQ YD	B (SPECIAL) TYPE II AREA SQ YD	DOWELL BARS 1 1/2" EACH	TIE BARS 3/4" EACH	SAW CUTS FOOT	CLASS B PATCH EXPANSION JOINT FOOT	DEFORMED BARS – EXPANSION JOINT EACH
6	RT. 48+65	20	4	–	8.9	8	2	72	–	–
7	RT. 49+20	5	4	2.2	–	–	–	–	–	–
8	RT. 53+80	20	4	–	8.9	8	2	72	–	–
9	RT. 54+50	20	6	–	13.4	4	2	78	20	4
10	RT. 55+20	20	4	–	8.9	8	2	72	–	–
	SUB–TOTAL			2.2	40.1	28	8	294	20	4

CLASS EASTBOUND PATCH	STATION	WIDTH FOOT	LENGTH FOOT	C TYPE I AREA SQ YD	B (SPECIAL) TYPE II AREA SQ YD	DOWELL BARS 1 1/2" EACH	TIE BARS 3/4" EACH	SAW CUTS FOOT	CLASS B PATCH EXPANSION JOINT FOOT	DEFORMED BARS – EXPANSION JOINT EACH
11	RT. 57+20	11	4	–	5.0	3	2	45	–	–
12	RT. 57+24	4	14	–	6.2	2	6	54	–	–
13	RT. 61+80	4	4	1.8	–	–	–	–	–	–
14	RT. 63+90	20	4	–	8.9	8	2	72	–	–
15	RT. 64+10	20	4	–	8.9	8	2	72	–	–
	SUB–TOTAL			4.0	69.1	49	20	537	20	4

CLASS EASTBOUND PATCH	STATION	WIDTH FOOT	LENGTH FOOT	C TYPE I AREA SQ YD	B (SPECIAL) TYPE II AREA SQ YD	DOWELL BARS 1 1/2" EACH	TIE BARS 3/4" EACH	SAW CUTS FOOT	CLASS B PATCH EXPANSION JOINT FOOT	DEFORMED BARS – EXPANSION JOINT EACH
21	LT. 48+50	20	4	–	8.9	8	2	72	–	–
22	LT. 49+95	20	5	–	11.1	8	2	75	–	–
23	LT. 50+50	20	4	–	8.9	8	2	72	–	–
24	LT. 53+80	20	4	–	8.9	8	1	72	–	–
25	LT. 54+50	20	6	–	13.4	4	1	78	20	4
	SUB–TOTAL			4.0	120.3	85	28	906	40	8

CLASS EASTBOUND PATCH	STATION	WIDTH FOOT	LENGTH FOOT	C TYPE I AREA SQ YD	B (SPECIAL) TYPE II AREA SQ YD	DOWELL BARS 1 1/2" EACH	TIE BARS 3/4" EACH	SAW CUTS FOOT	CLASS B PATCH EXPANSION JOINT FOOT	DEFORMED BARS – EXPANSION JOINT EACH
26	LT. 55+20	20	4	–	8.9	8	1	72	–	–
27	LT. 59+60	20	4	–	8.9	8	2	72	–	–
28	LT. 63+90	20	4	–	8.9	8	1	72	–	–
29	LT. 64+10	20	4	–	8.9	8	1	72	–	–
									–	–
									–	–
SUB–TOTAL (THIS SHEET)				4.0	155.9	117	33	1194	40	8
SUB–TOTAL (SHEET 5)				1.8	80.1	48	14	648	120	24
TOTAL (SHEETS 5 & 6)				6	236	165	47	1842	160	32

NOTE: STATION SHOWN IS APPROXIMATE.

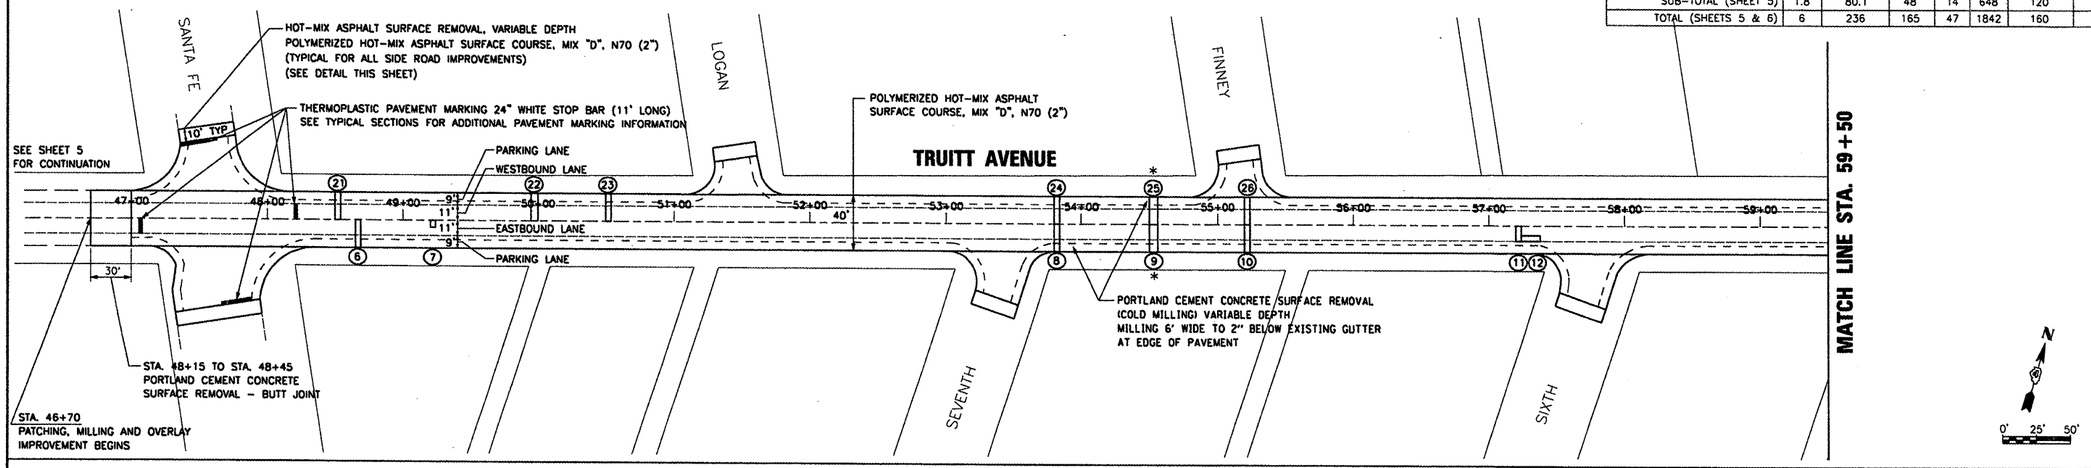

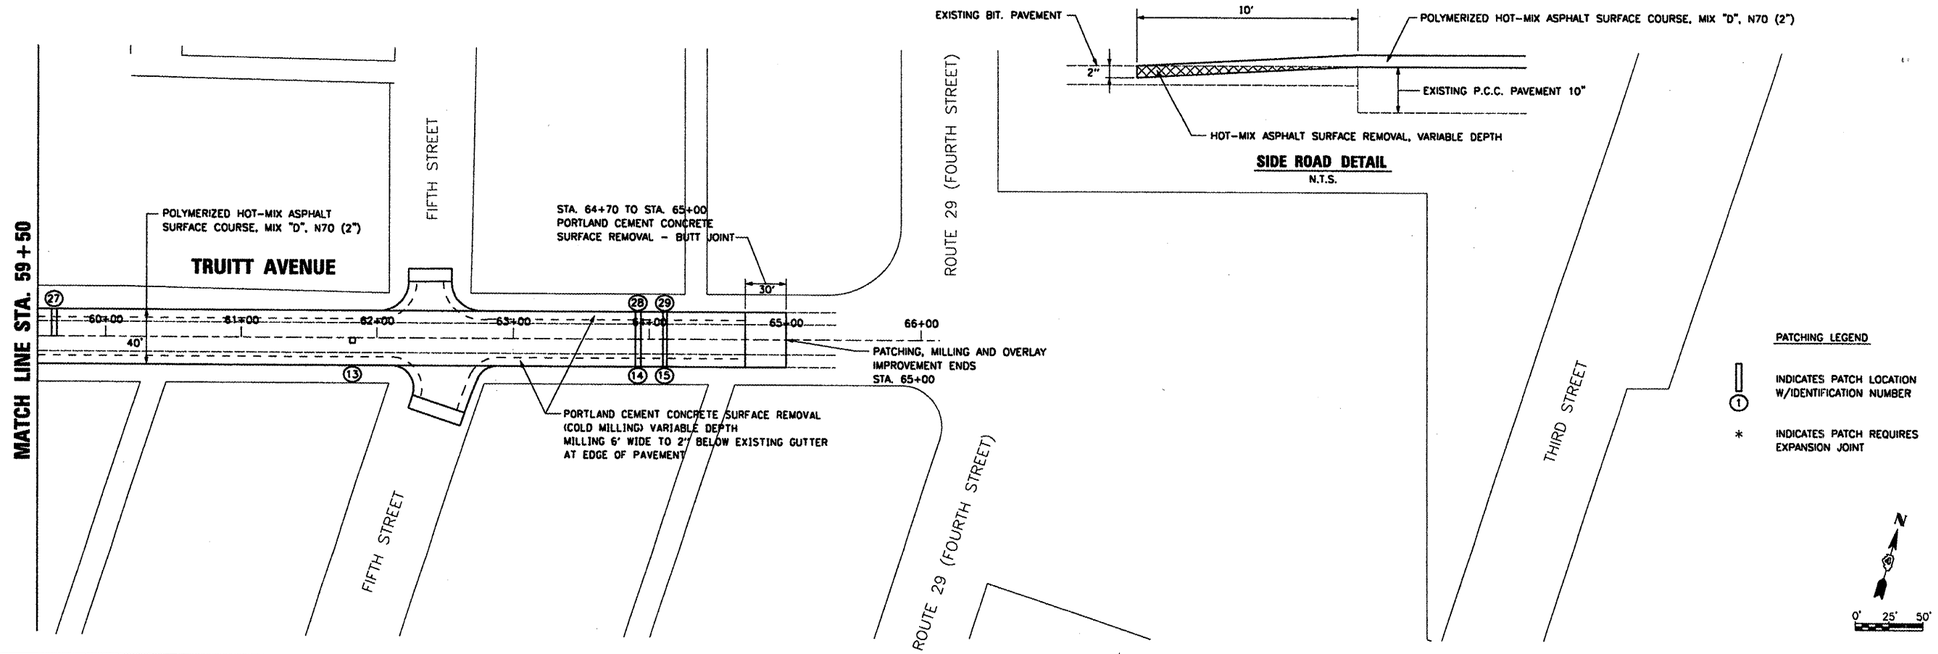

FILE NAME = L:\CHIL0001\PLANS-XREFS\06-OVERLAY PLAN.DGN	USER NAME = $USER$	DESIGNED -	REVISED -
		DRAWN -	REVISED -
	PLOT SCALE = $SCALE$	CHECKED -	REVISED -
	PLOT DATE = $DATE$	DATE -	REVISED -

STATE OF ILLINOIS
DEPARTMENT OF TRANSPORTATION

CITY OF CHILLICOTHE – TRUITT AVENUE
PATCHING, MILLING AND OVERLAY PLAN

SCALE: AS SHOWN | SHEET NO. OF SHEETS | STA. TO STA.

F.A.U. RTE.	SECTION	COUNTY	TOTAL SHEETS	SHEET NO.
6548	09-00008-00-RS	PEORIA	12	6
		CONTRACT NO. 89548		
	ILLINOIS FED. AID PROJECT			