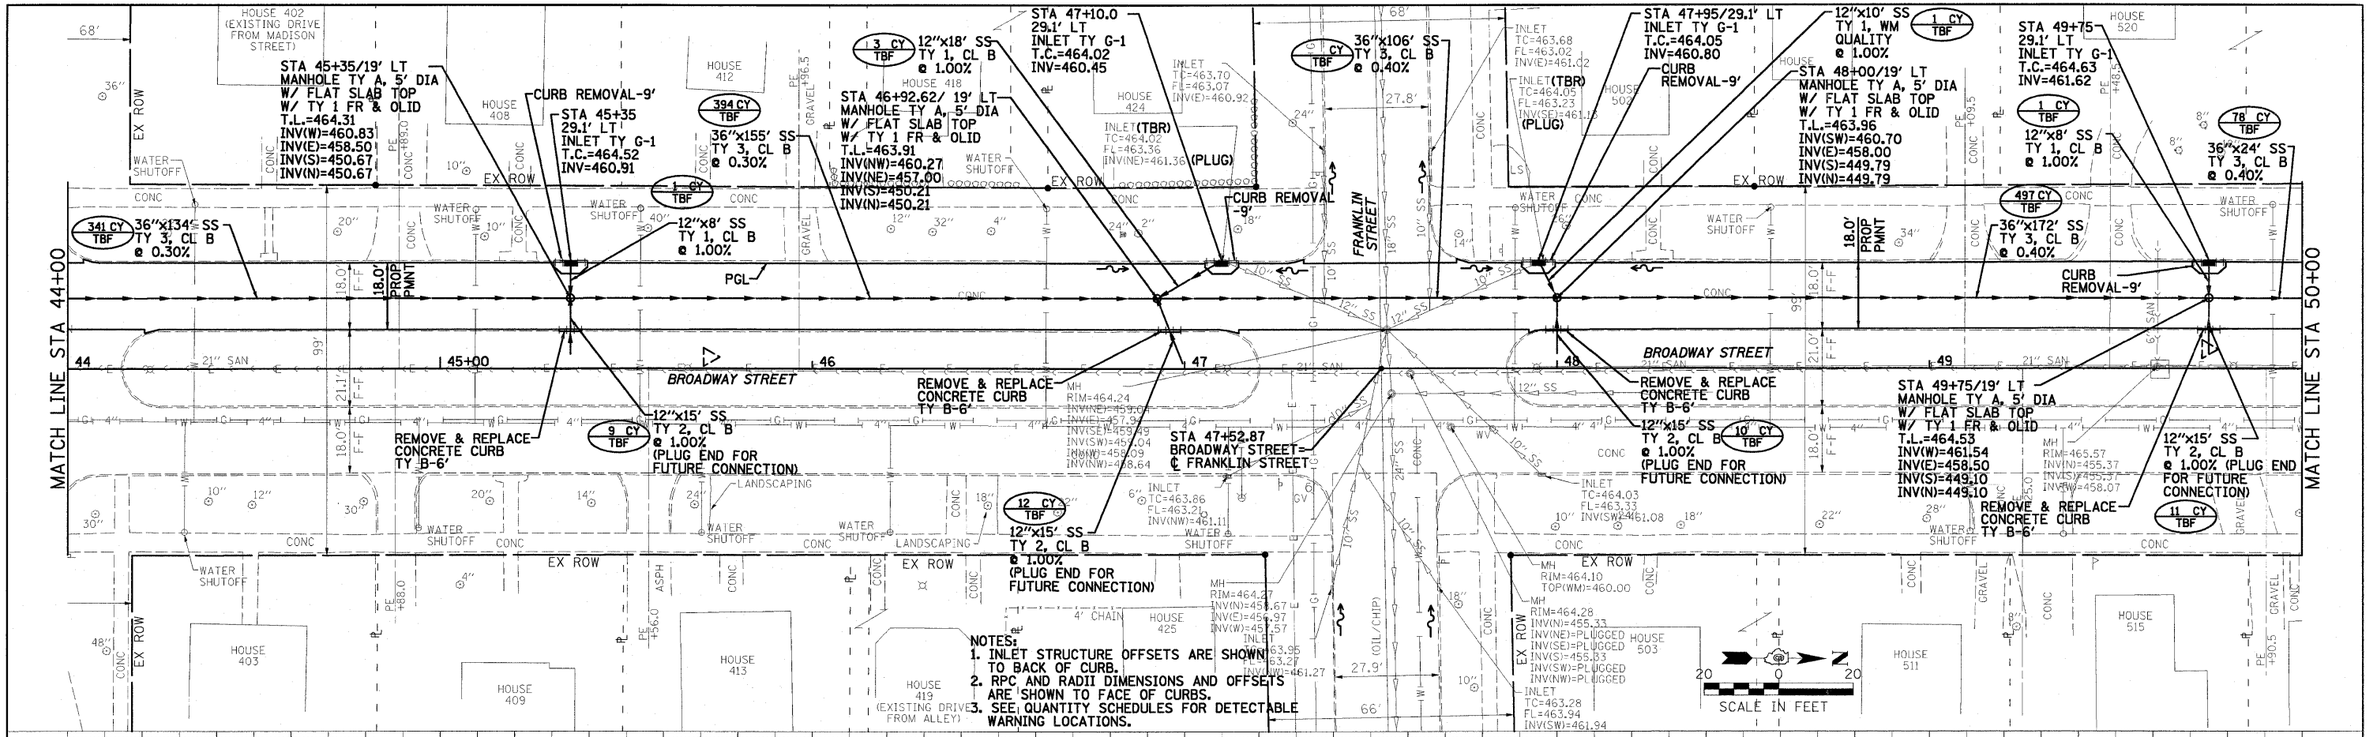

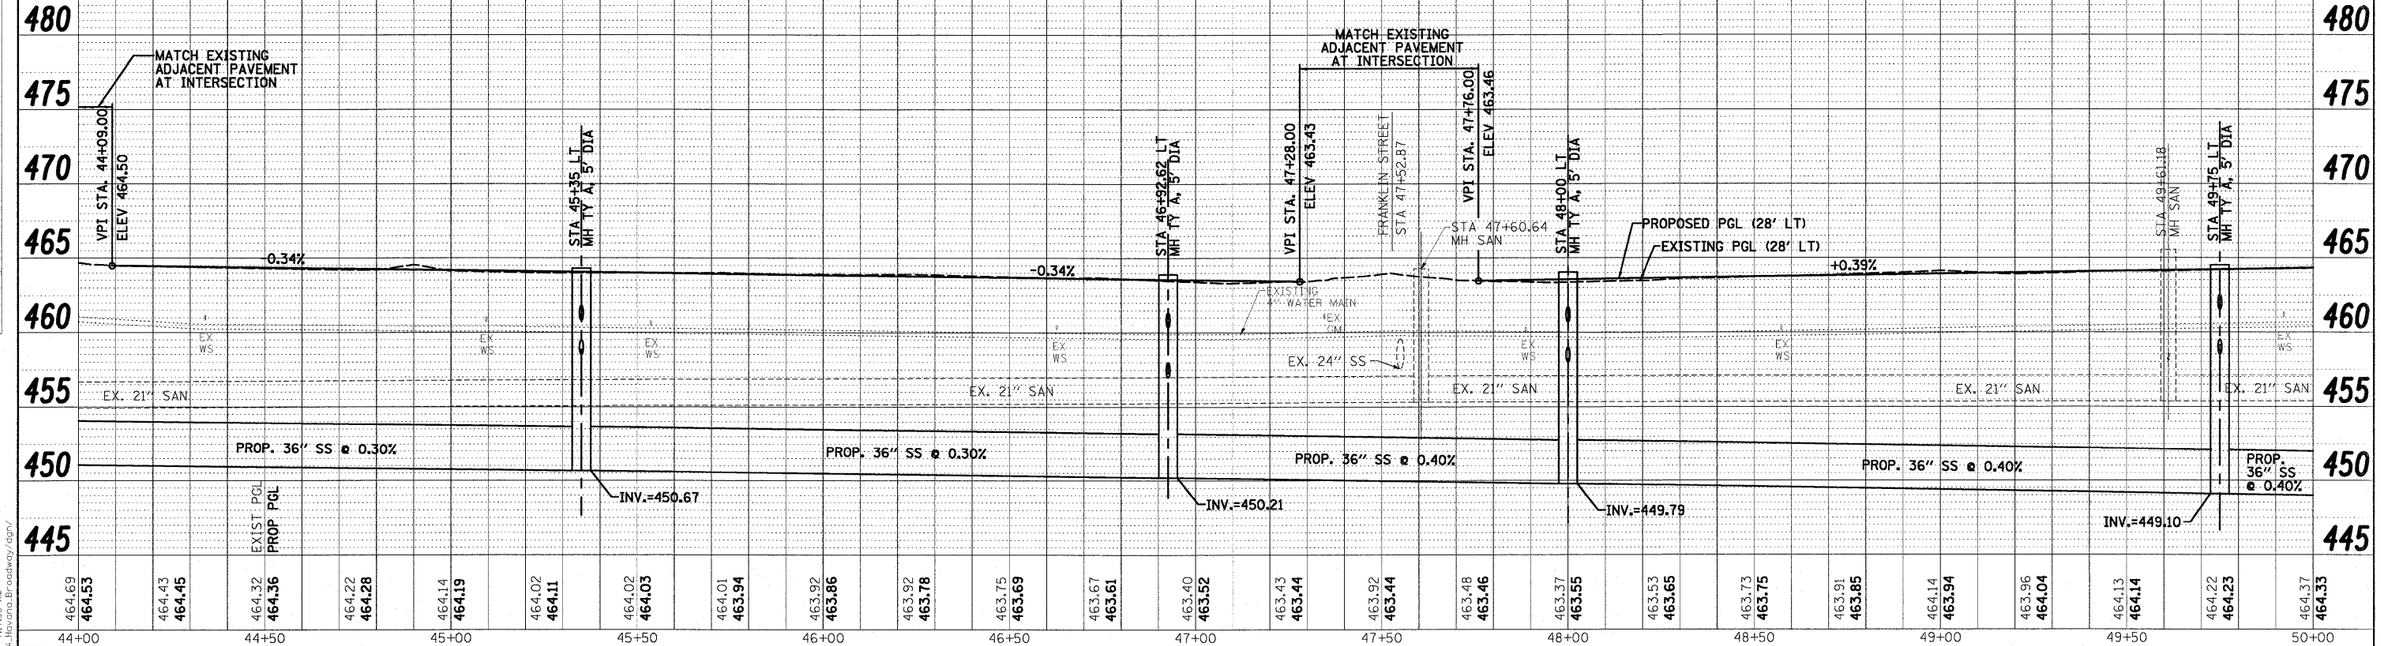

PROFILE — SURVEYED / PLOTTED / GRADES CHECKED / RODDED / STRUCTURE NOTATNS CHKD — NOTE BOOK — NO. — DATE — BY

PLAN — SURVEYED / PLOTTED / ALIGNMENT CHECKED / RODDED / CADD FILE NAME — NOTE BOOK — NO. — DATE — BY

FILE NAME = 008:364_P&P6.dgn	USER NAME =	DESIGNED - PSA	REVISED -	STATE OF ILLINOIS DEPARTMENT OF TRANSPORTATION
		DRAWN - JTC	REVISED -	
	PLOT SCALE =	CHECKED - ERB	REVISED -	
	PLOT DATE = 9/29/2009 7:17:36 AM	DATE - 09/29/09	REVISED -	

Farnsworth GROUP — 7707 NORTH KNOXVILLE AVENUE, SUITE 200, PEORIA, ILLINOIS 61614 — (309)689-9888 / (309)689-9620 FAX — www.f-w.com

CITY OF HAVANA – BROADWAY STREET
PLAN & PROFILE
SCALE: 1" = 20' | SHEET NO. OF SHEETS | STA. 44+00 TO STA. 50+00

F.A. RTE.	SECTION	COUNTY	TOTAL SHEETS	SHEET NO.
	05-00035-00-SS	MASON	60	19
		CONTRACT NO. 93502		
FED. ROAD DIST. NO.	ILLINOIS	FED. AID PROJECT		

D:\2008\08364-P&P6.dgn 10/2/2009 7:17:36 AM