FINAL SURVEY	NOTE BOOK	NO.
SURVEYED	BY	
PLOTTED		
TEMPLATE		
ITEMS & SITE		
AREAS		
AREAS CHECKED	DATE	

ORIGINAL SURVEY	NOTE BOOK	NO.
SURVEYED	BY	
PLOTTED		
TEMPLATE		
ITEMS & SITE		
AREAS		
AREAS CHECKED	DATE	

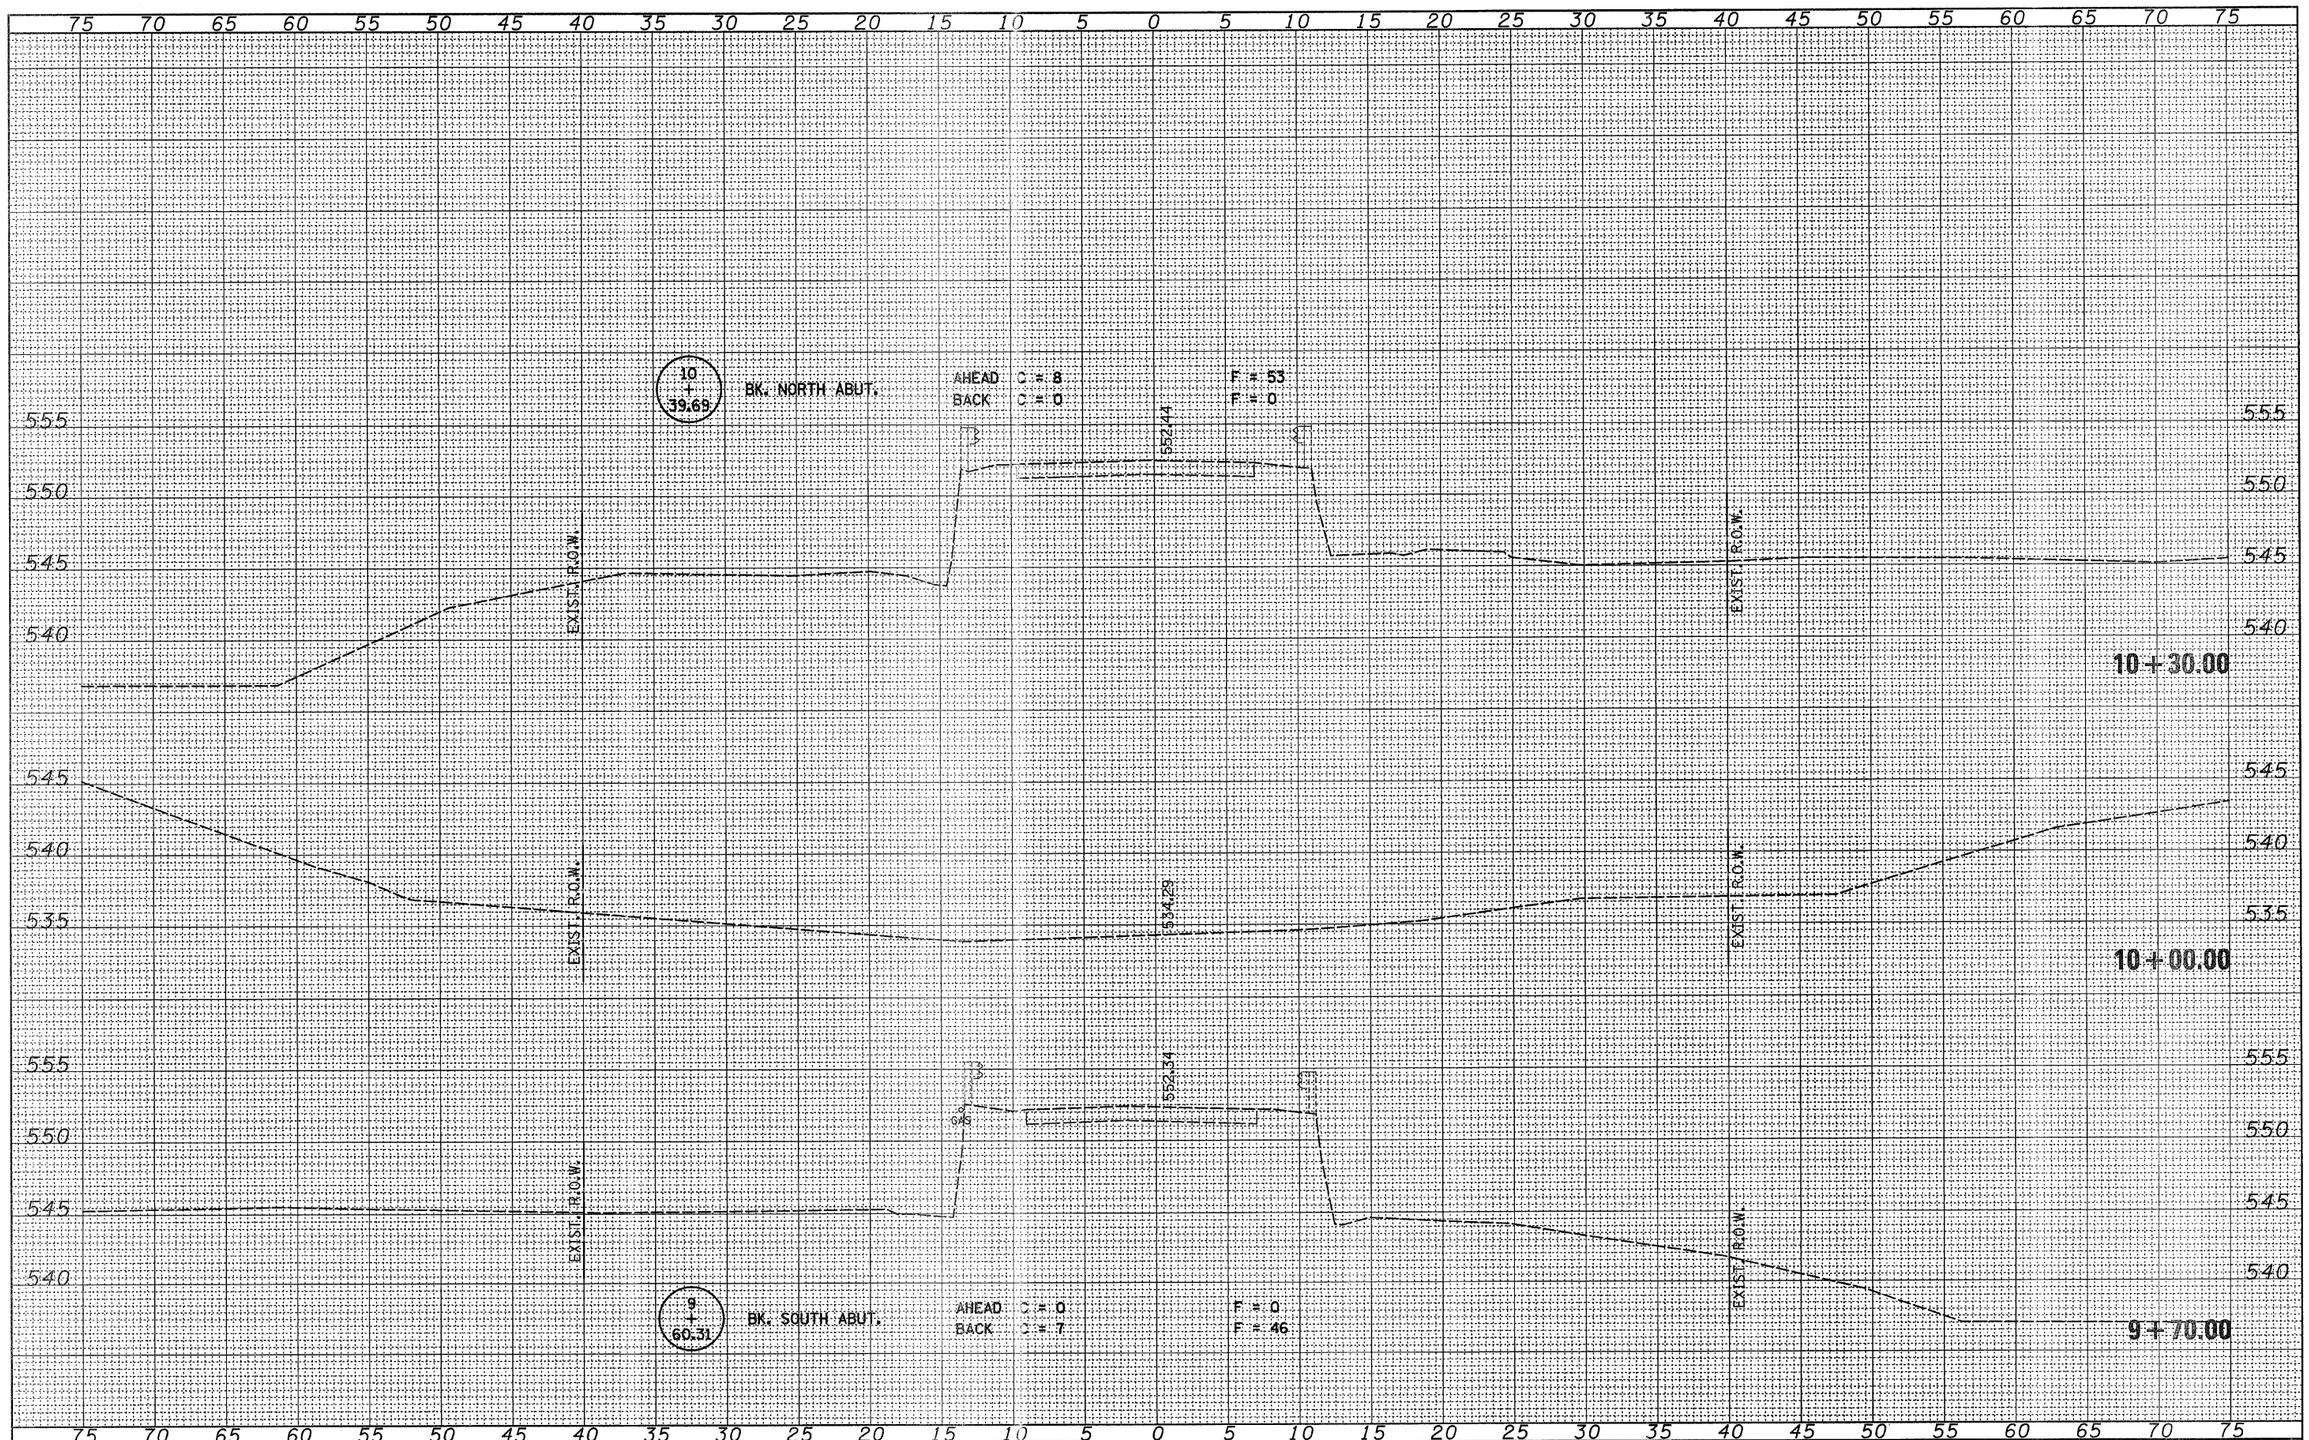

FILE NAME = 080042-sht-sxs.dgn	USER NAME =	DESIGNED - J.W.F.	REVISED -
		DRAWN - D.T.M.	REVISED -
	PLOT SCALE =	CHECKED - S.W.M.	REVISED -
	PLOT DATE = 2/4/2009	DATE - 04/07/08	REVISED -

STATE OF ILLINOIS
SANGAMON COUNTY HIGHWAY DEPARTMENT

HLR HAMPTON, LENZINI & RENWICK, INC.
CIVIL & STRUCTURAL ENGINEERS
LAND SURVEYORS

SCALE: | SHEET NO. OF SHEETS

CROSS SECTIONS
VIGAL ROAD

STA. 9+70.00 TO STA. 10+30.00

T.R.	SECTION	COUNTY	TOTAL SHEETS	SHEET NO.
348	07-09101-02-BR	SANGAMON	15	6
		CONTRACT NO. 93507		

FED. ROAD DIST. NO. | ILLINOIS | FED. AID PROJECT