CONTRACT No 95493

ROUTE NO.	SECTION	CITY	TOTAL SHEETS	SHEET NO.
STEVENS CREEK BIKEWAY	96-P4000-00-BP	DECATUR PARK DIST	145	26
F.D. ROAD DIST. NO.		ILLINOIS	PROJECT TE-0007(27)	

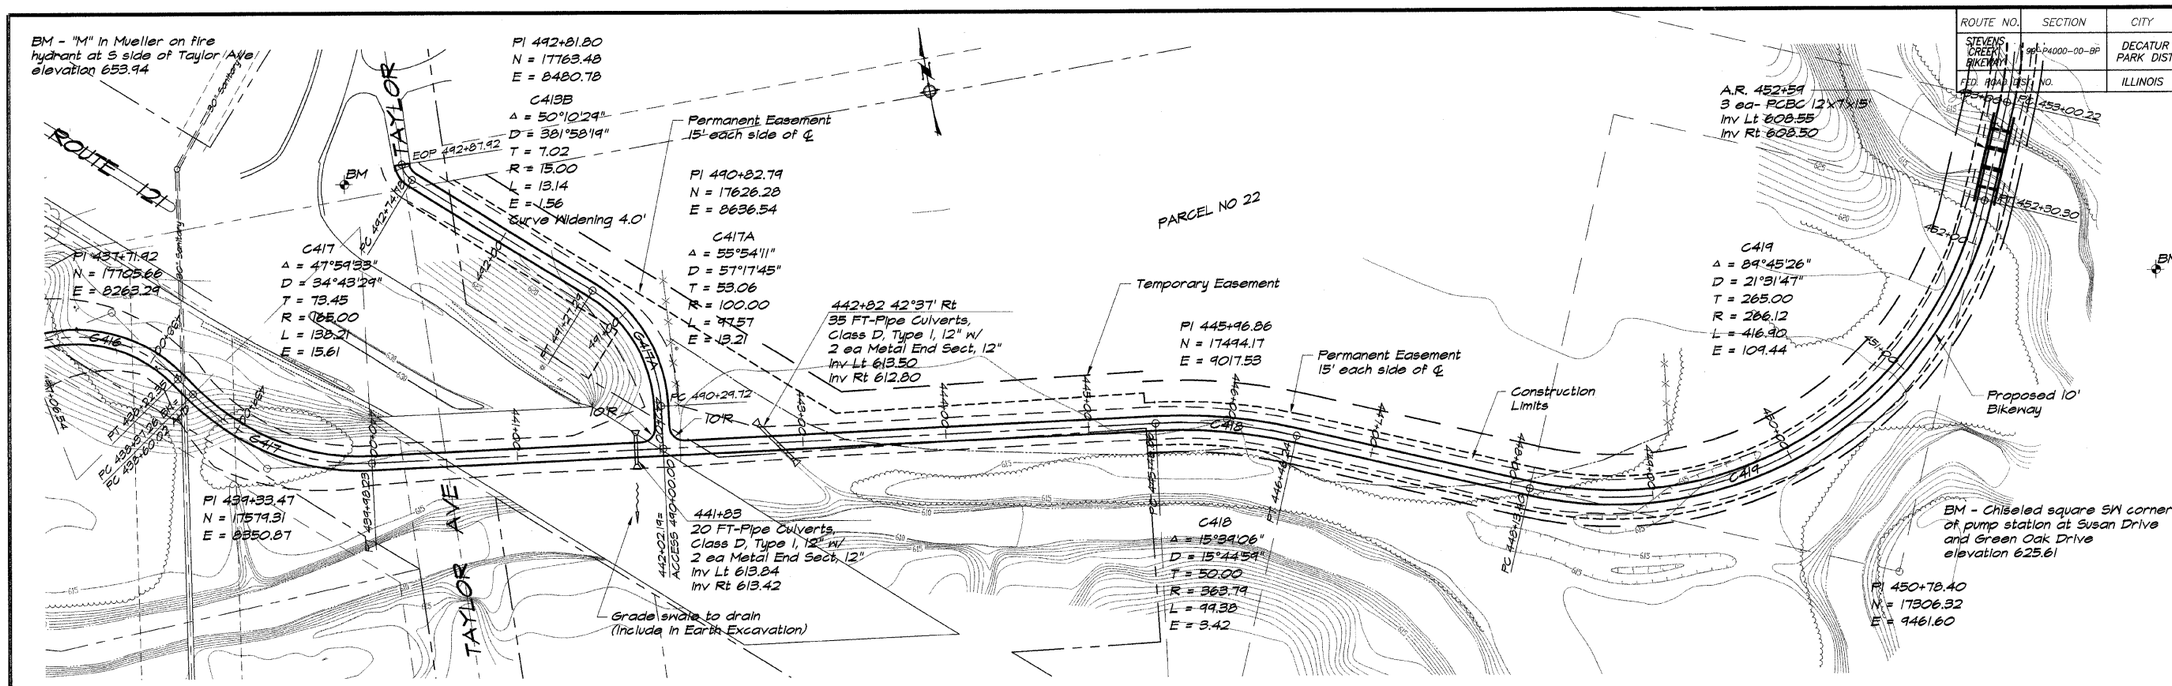

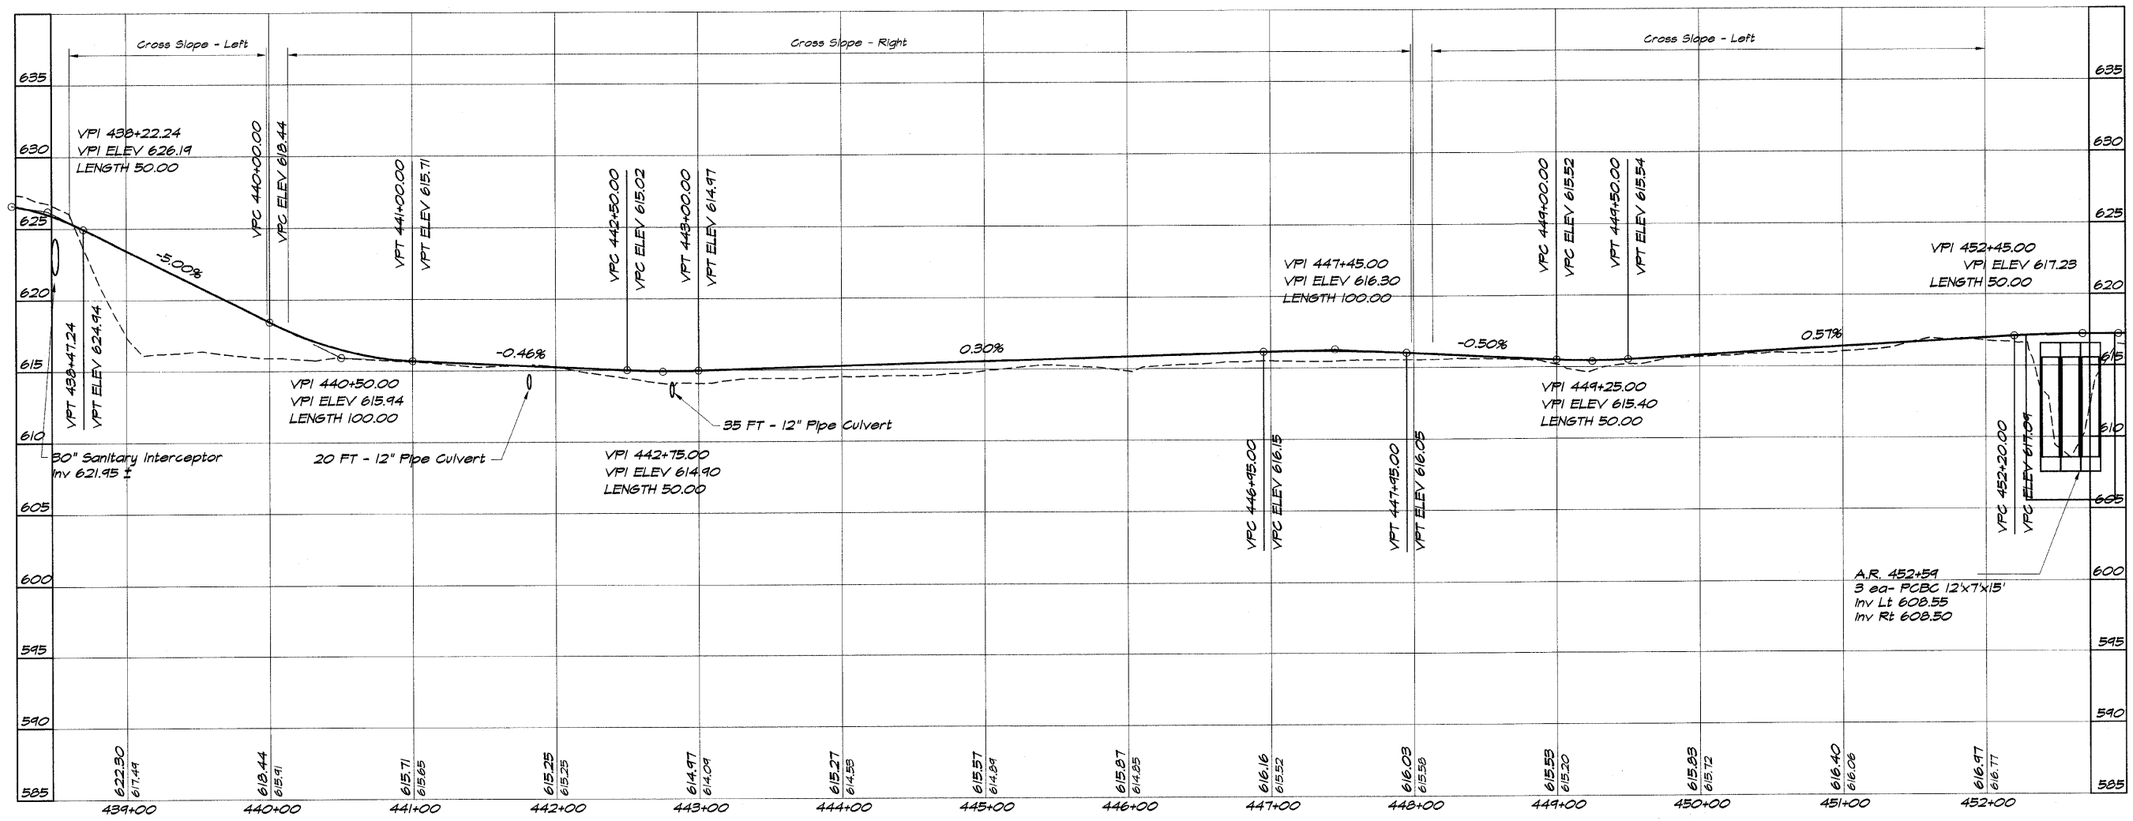

BAINBRIDGE GEE MILANSKI & ASSOCIATES, INC.
Consulting Engineers
1670 SOUTH TAYLORVILLE ROAD
DECATUR ILLINOIS
Illinois License 184-001295

REVISIONS

NO.	BY	DATE

DESIGNED	DLW
DRAWN	P mills
SCALE	1" = 50'
DATE	May 2002
JOB NO.	99099
FIELD BOOK	XXX

DECATUR PARK DISTRICT

STEVENS CREEK BIKEWAY - PHASE I

PLAN AND PROFILE

STATION 439+00.00 TO 452+00.00

SHEET NO. 26 OF 145