CONTRACT NO. 95607
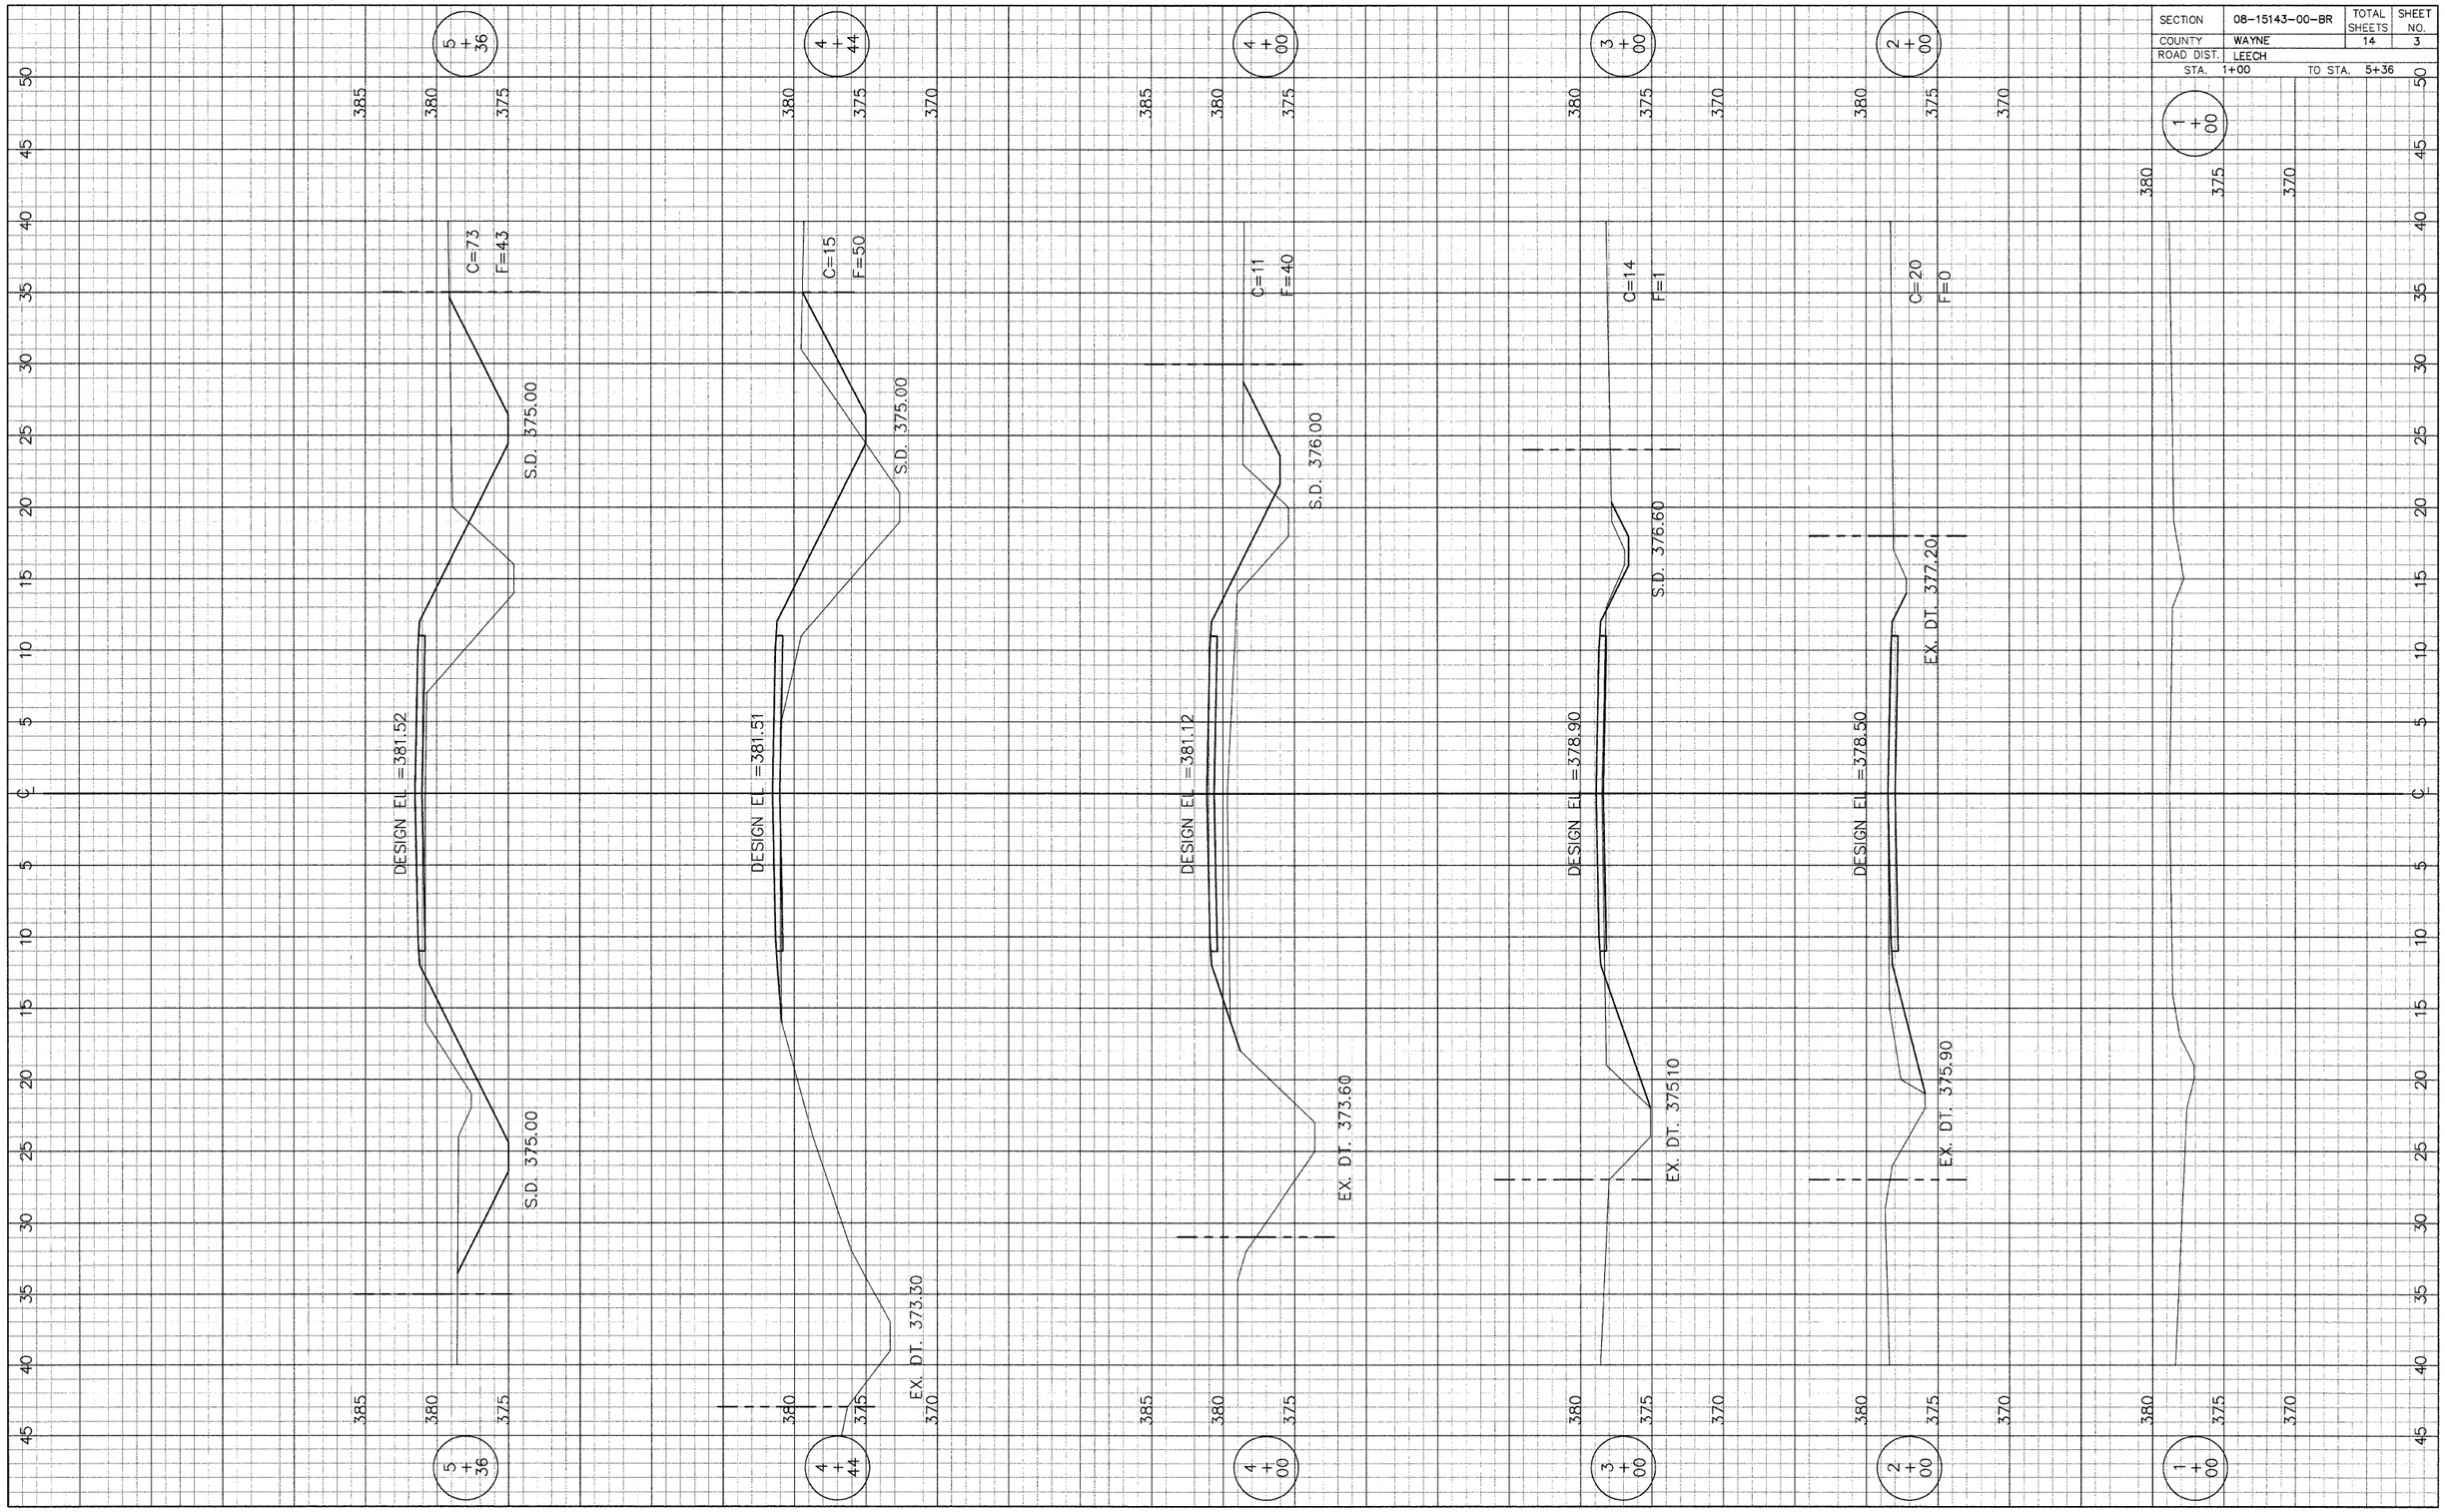
SECTION	08-15143-00-BR	TOTAL SHEETS	SHEET NO.
COUNTY	WAYNE	14	3
ROAD DIST.	LEECH		
STA. 1+00	TO STA. 5+36