CONTRACT NO. 95607
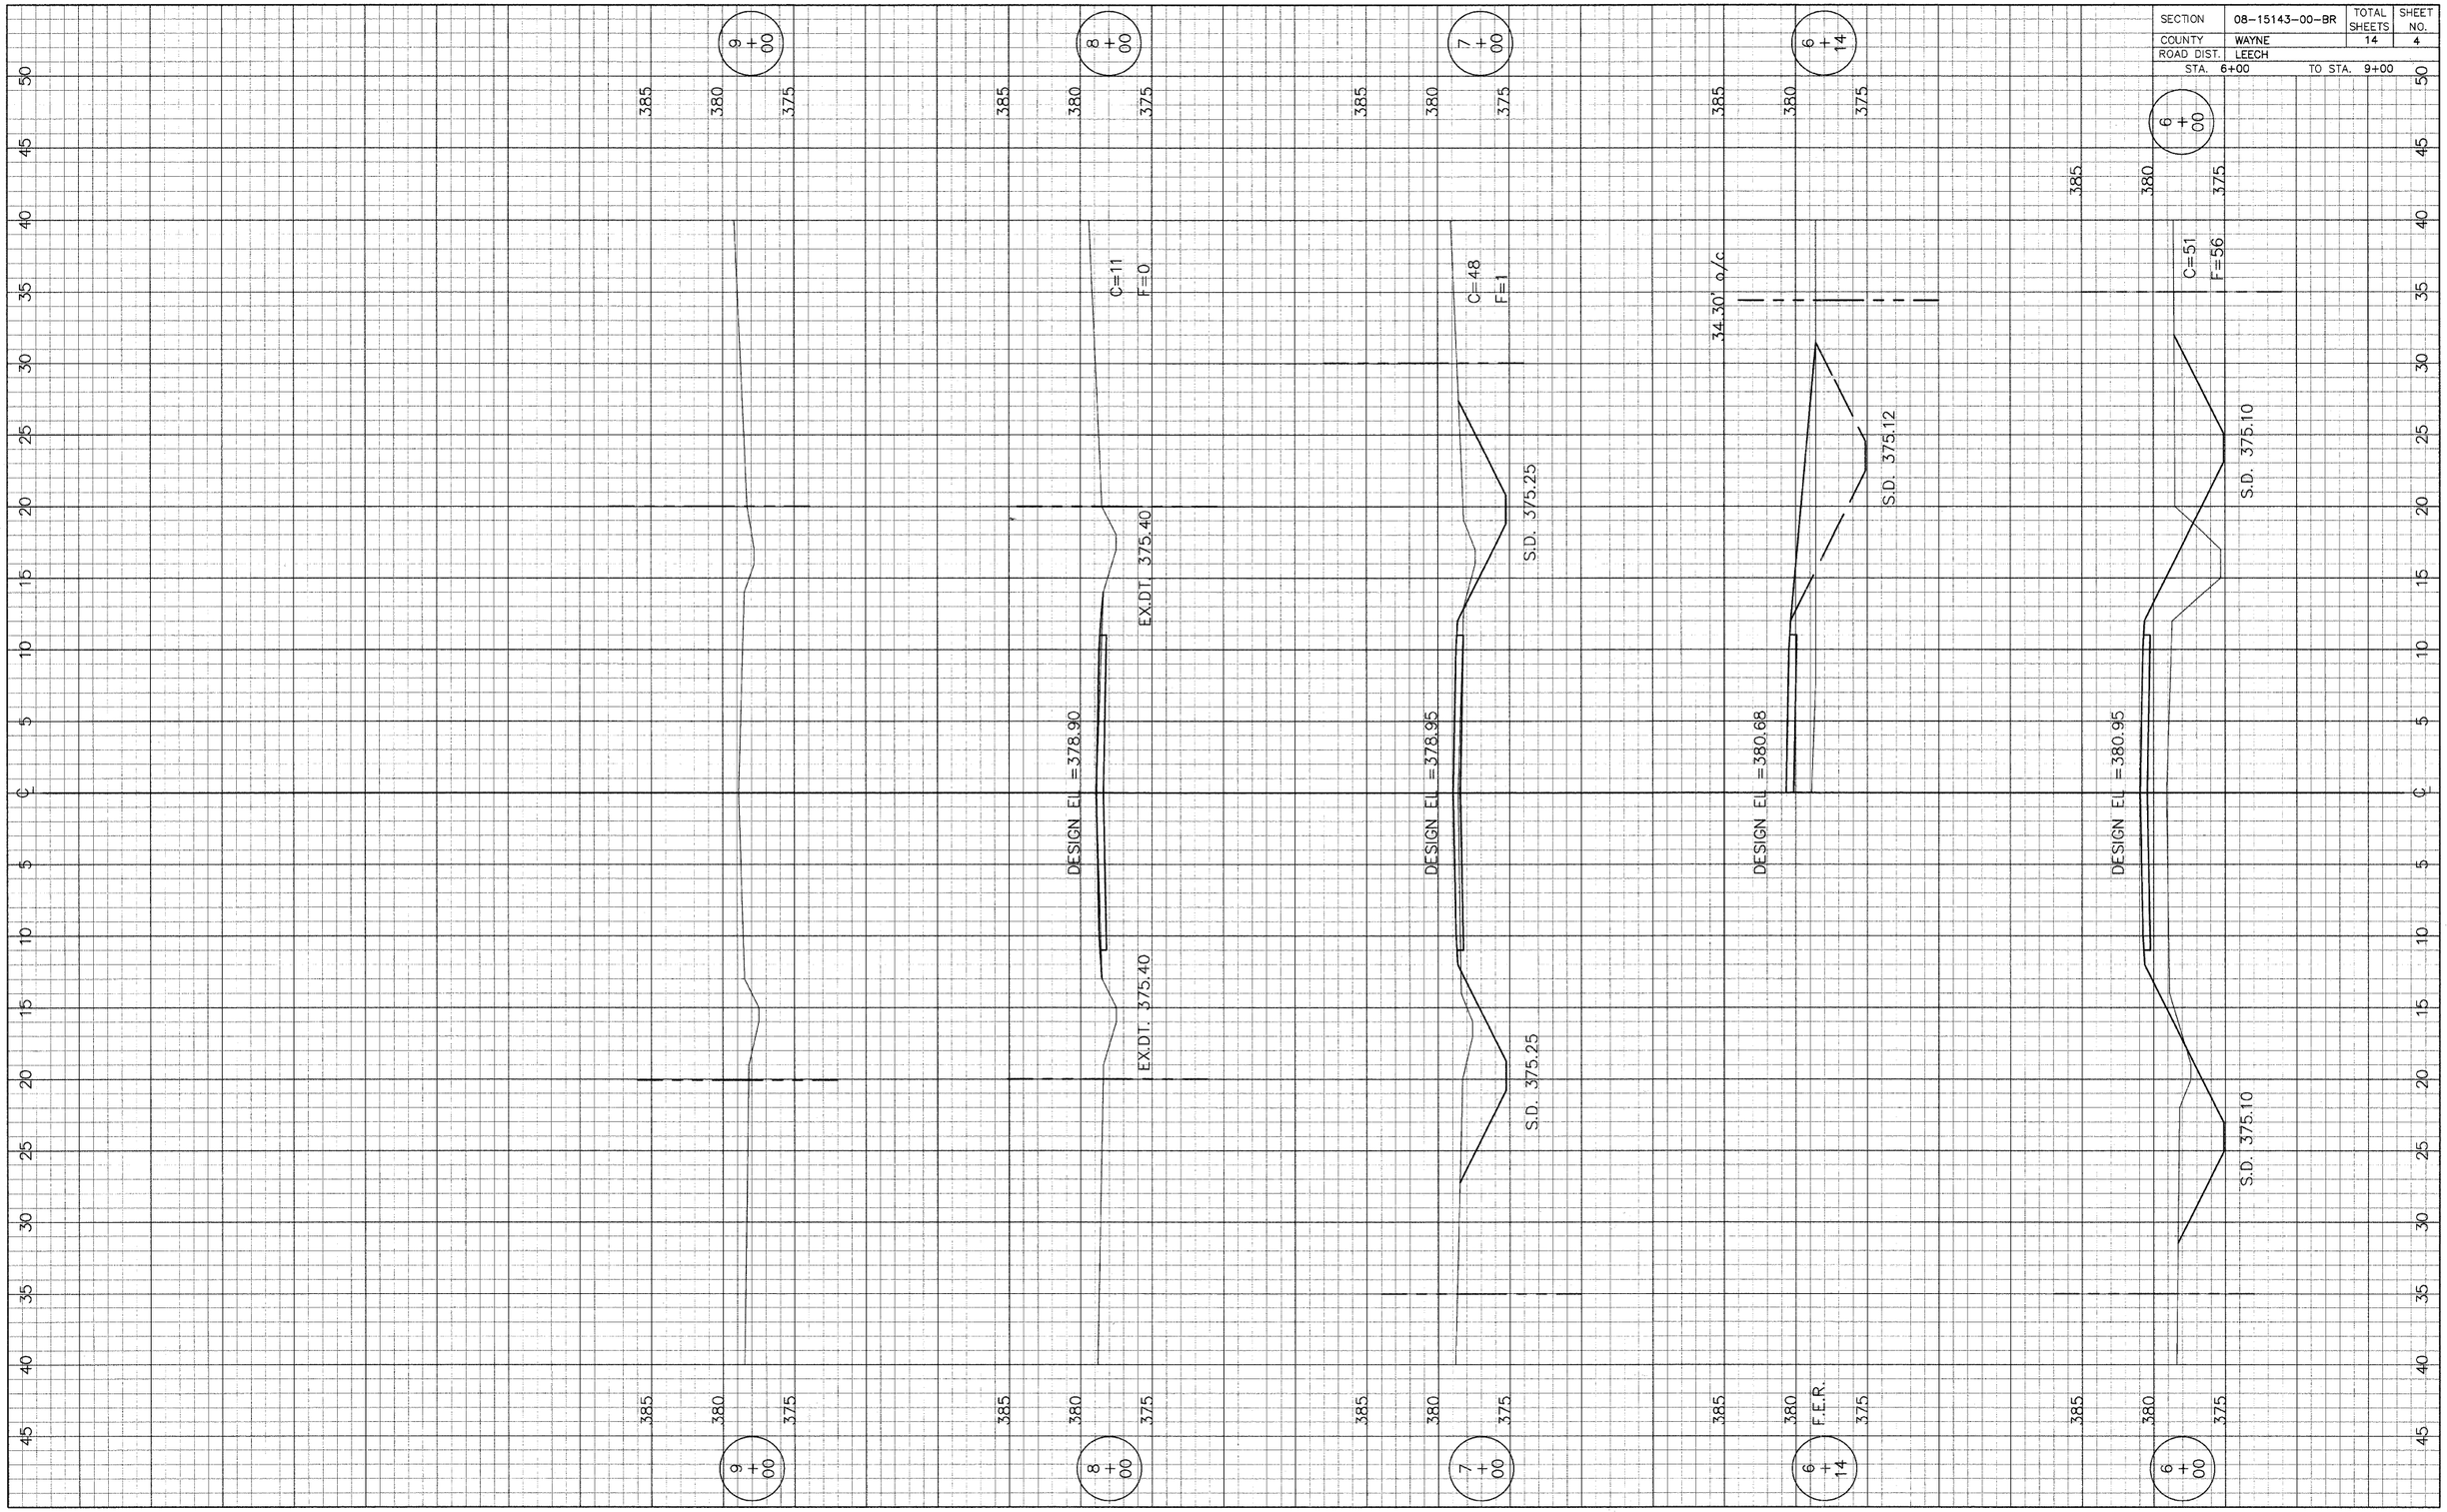
SECTION	08-15143-00-BR	TOTAL SHEETS	SHEET NO.
COUNTY	WAYNE	14	4
ROAD DIST.	LEECH		
STA. 6+00	TO STA. 9+00