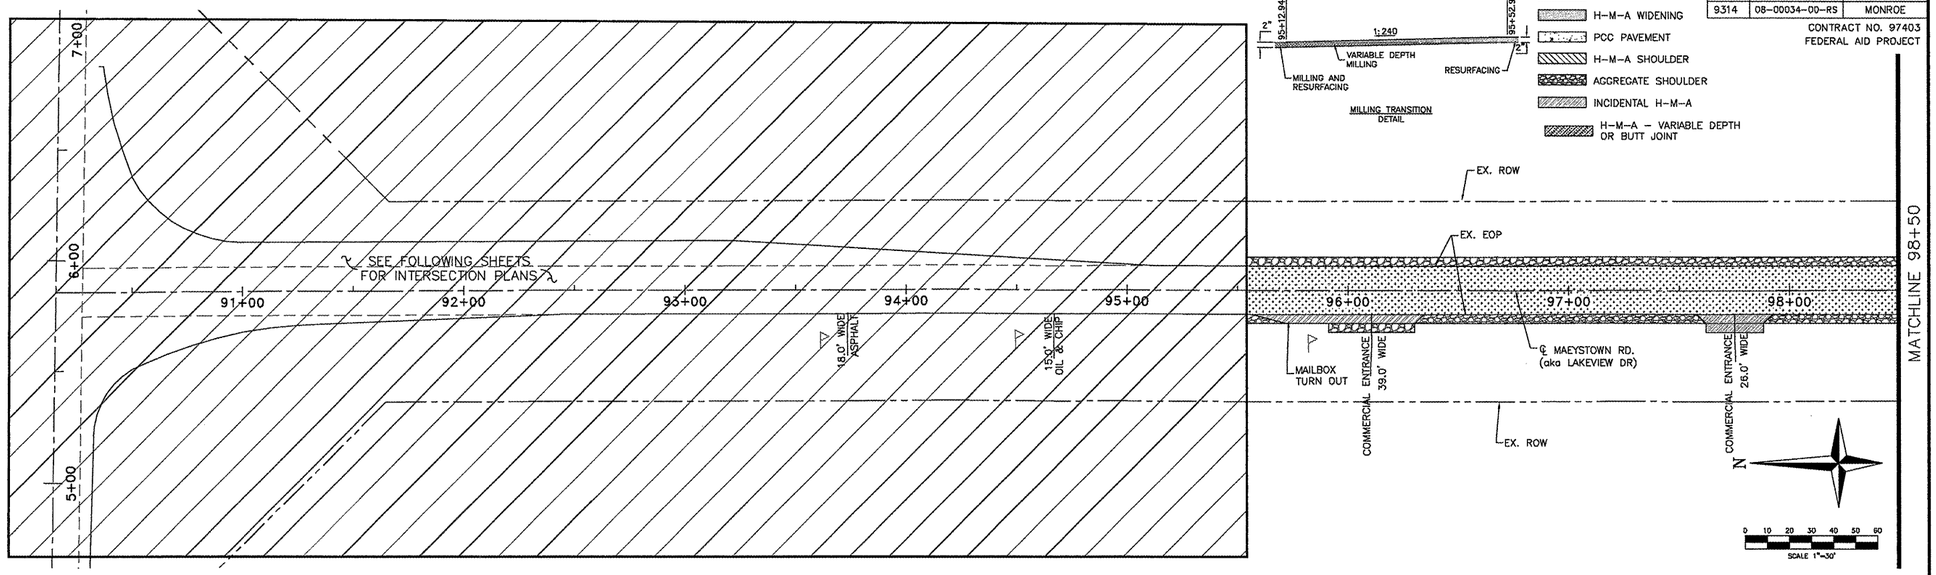

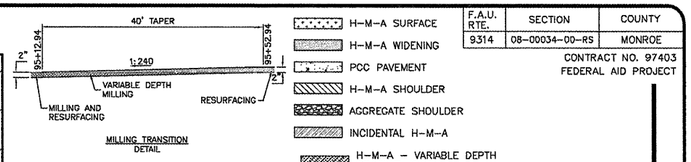

F.A.U. RTE.	SECTION	COUNTY
9314	08-00034-00-RS	MONROE

CONTRACT NO. 97403
FEDERAL AID PROJECT

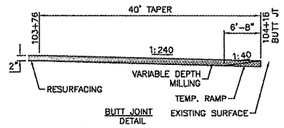

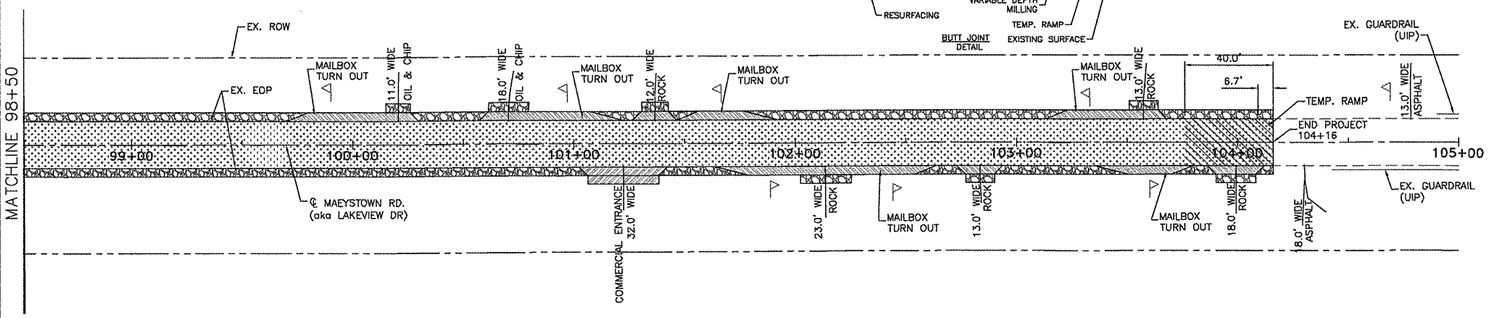

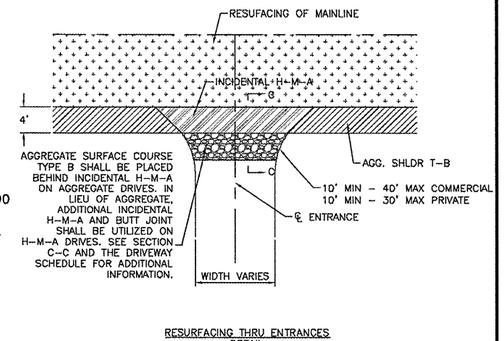

RESURFACING THRU ENTRANCES
DETAIL

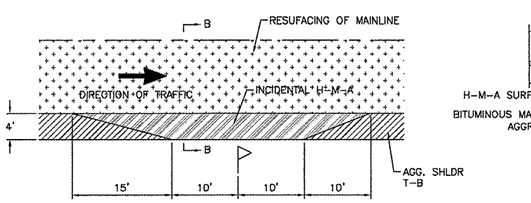

TYPICAL MAILBOX TURNOUT
DETAIL

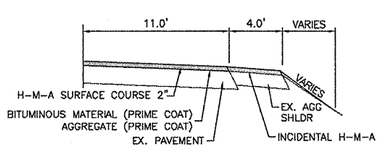

SECTION B-B

NOTE:
ENTRANCES CAN FALL WITHIN THE LIMITS OF A MAILBOX TURNOUT AND THE DRIVEWAY PAVEMENT CAN BE UTILIZED IN THE DIMINSIONS.

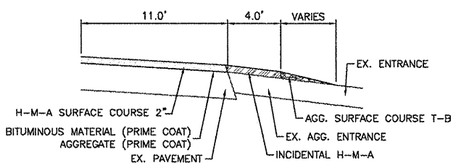

SECTION C-C
SECTION THRU
AGGREGATE/OIL & CHIP
PRIVATE ENTRANCES

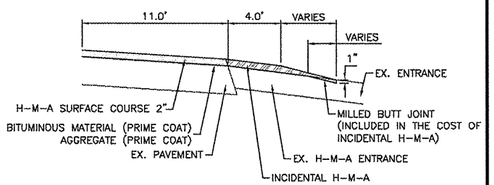

SECTION C-C
SECTION THRU H-M-A
PRIVATE ENTRANCES

SHEET NO.
8

Job No.	119-08-3
Date:	10/15/09
Scale:	1"=30'
Drawn by:	BEC
Design by:	BEC
Approved by:	CMB
File Name:	PLN

REVISIONS
5/27/08 RESURF IL 156
1/30/09 RESVED SITE PLAN
7/2/09 PLAN SPLIT
10/20/09 SECTION C-C

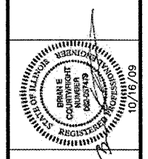

Crawford, Bunte, Brammeier
Traffic and Transportation Engineers
CBB
St. Louis, Missouri/Glen Carbon, Illinois
314-878-6644 618-656-2612
Fax: 314-878-5876 E-Mail: cbb@cbbtraffic.com

ROADWAY
RESURFACING SCHEMATIC
MONROE COUNTY
IL 156 & MAEYSTOWN ROAD
WATERLOO, ILLINOIS