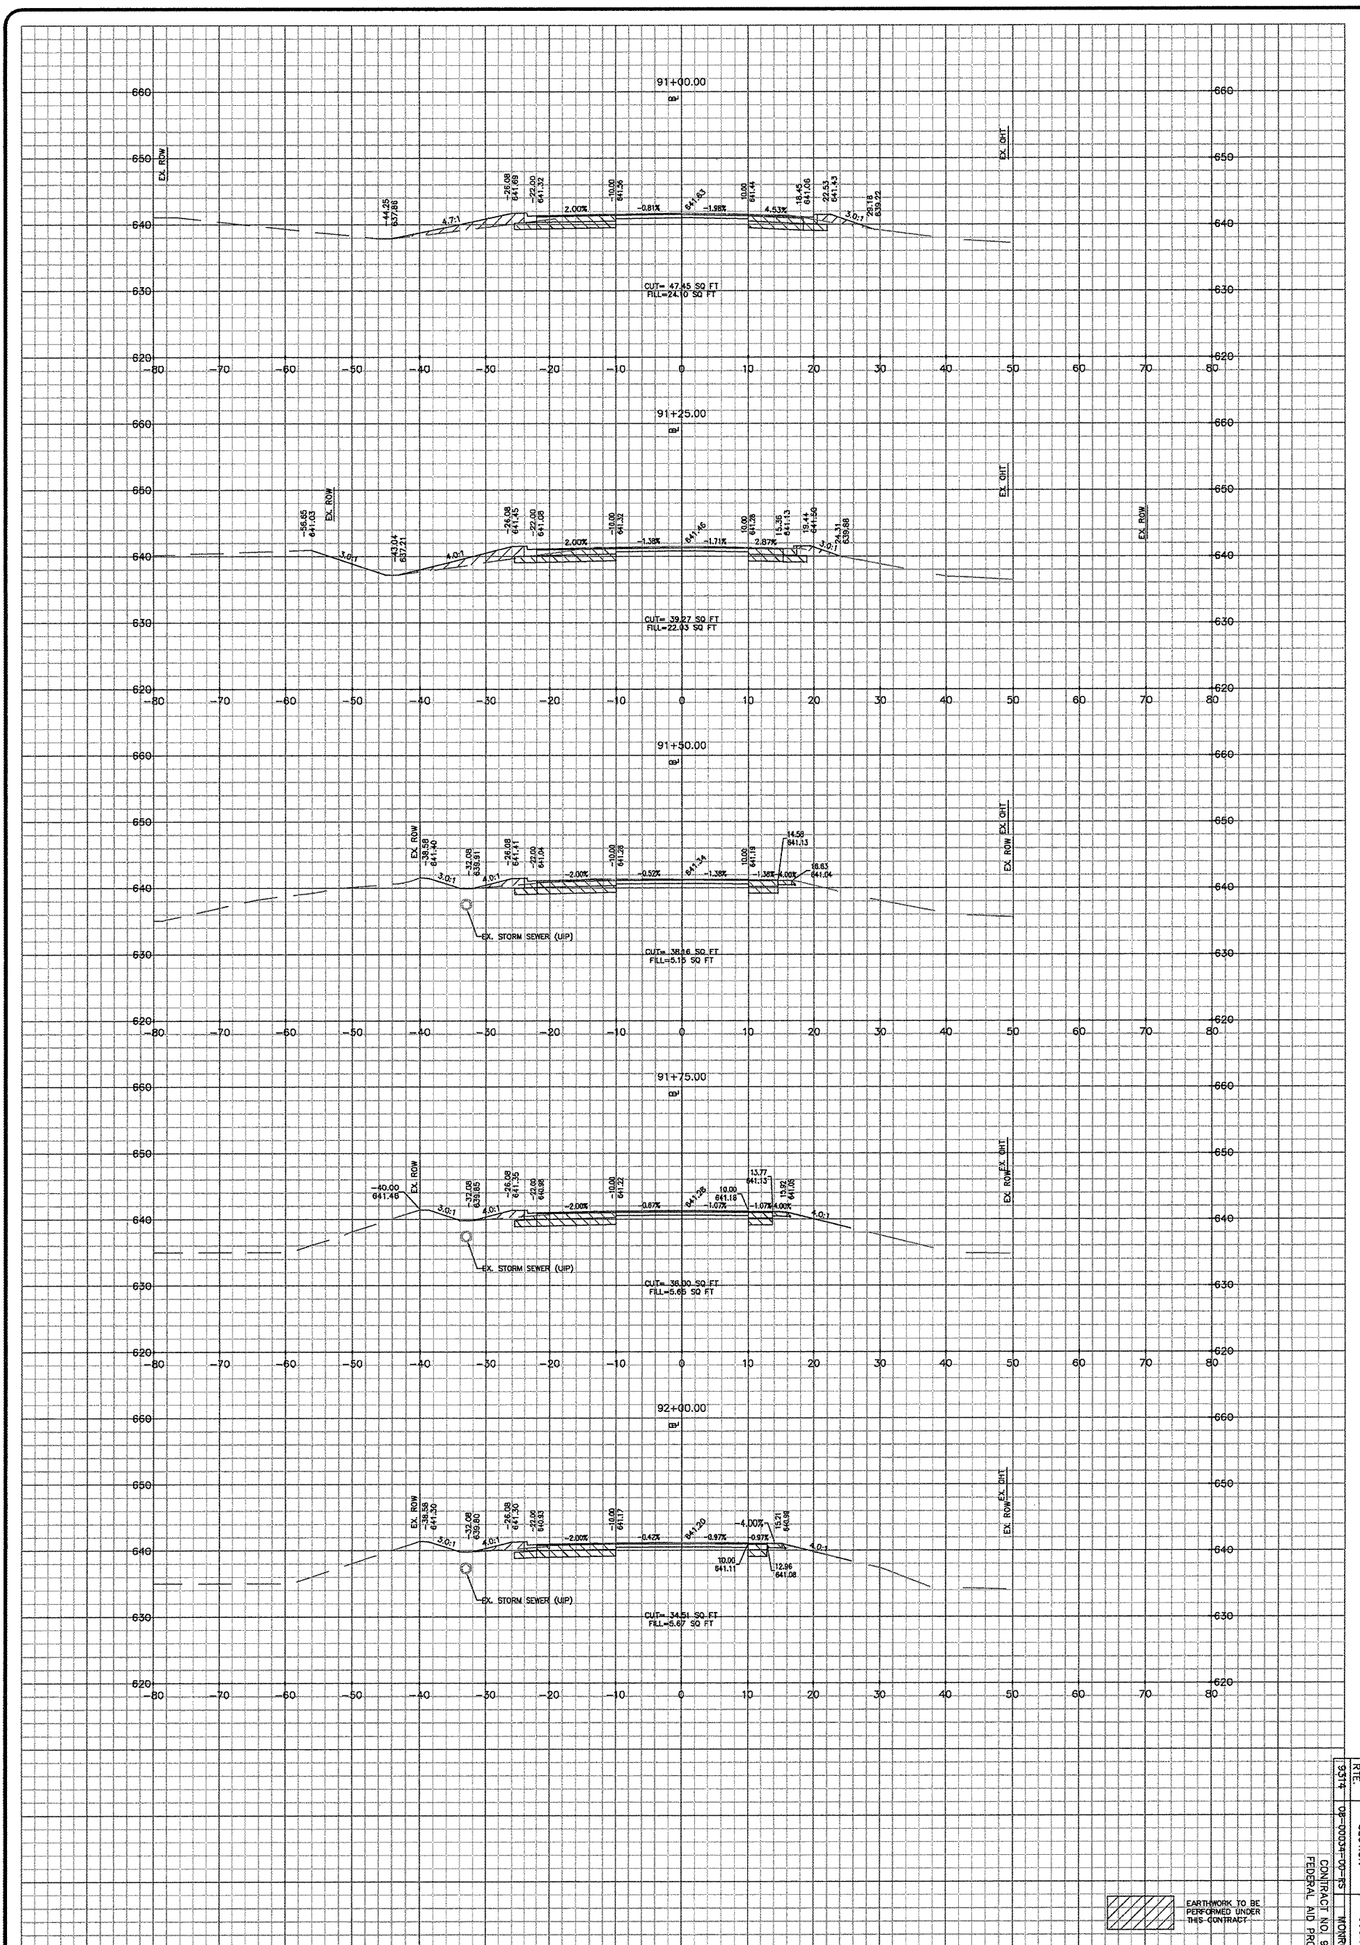

F.A.U. RTE.	SECTION	COUNTY
9314	09-00034-00-RS	MONROE

CONTRACT NO. 97403
FEDERAL AID PROJECT

ROADWAY
MAEYSTOWN RD SECTIONS
MONROE COUNTY
IL 156 & MAEYSTOWN ROAD
WATERLOO, ILLINOIS

CBB Crawford, Bunte, Brammeier
Traffic and Transportation Engineers
St. Louis, Missouri/Glen Carbon, Illinois
314-878-6644 618-656-2612
Fax: 314-878-5876 E-Mail: cbb@cbbtraffic.com

STATE OF ILLINOIS
BRIAN E COURTWRIGHT
NUMBER 062-057479
REGISTERED PROFESSIONAL ENGINEER
10/16/09

REVISIONS
5/27/08 RESURF IL 156
1/30/09 RESIVED SITE PLAN
7/2/09 PLAN SPLIT

File Name:	PLN
Approved by:	CMB
Design by:	BEC
Drawn by:	BEC
Scale:	1"=10'
Date:	10/15/09
Job No.	119-06-3

SHEET NO. 13