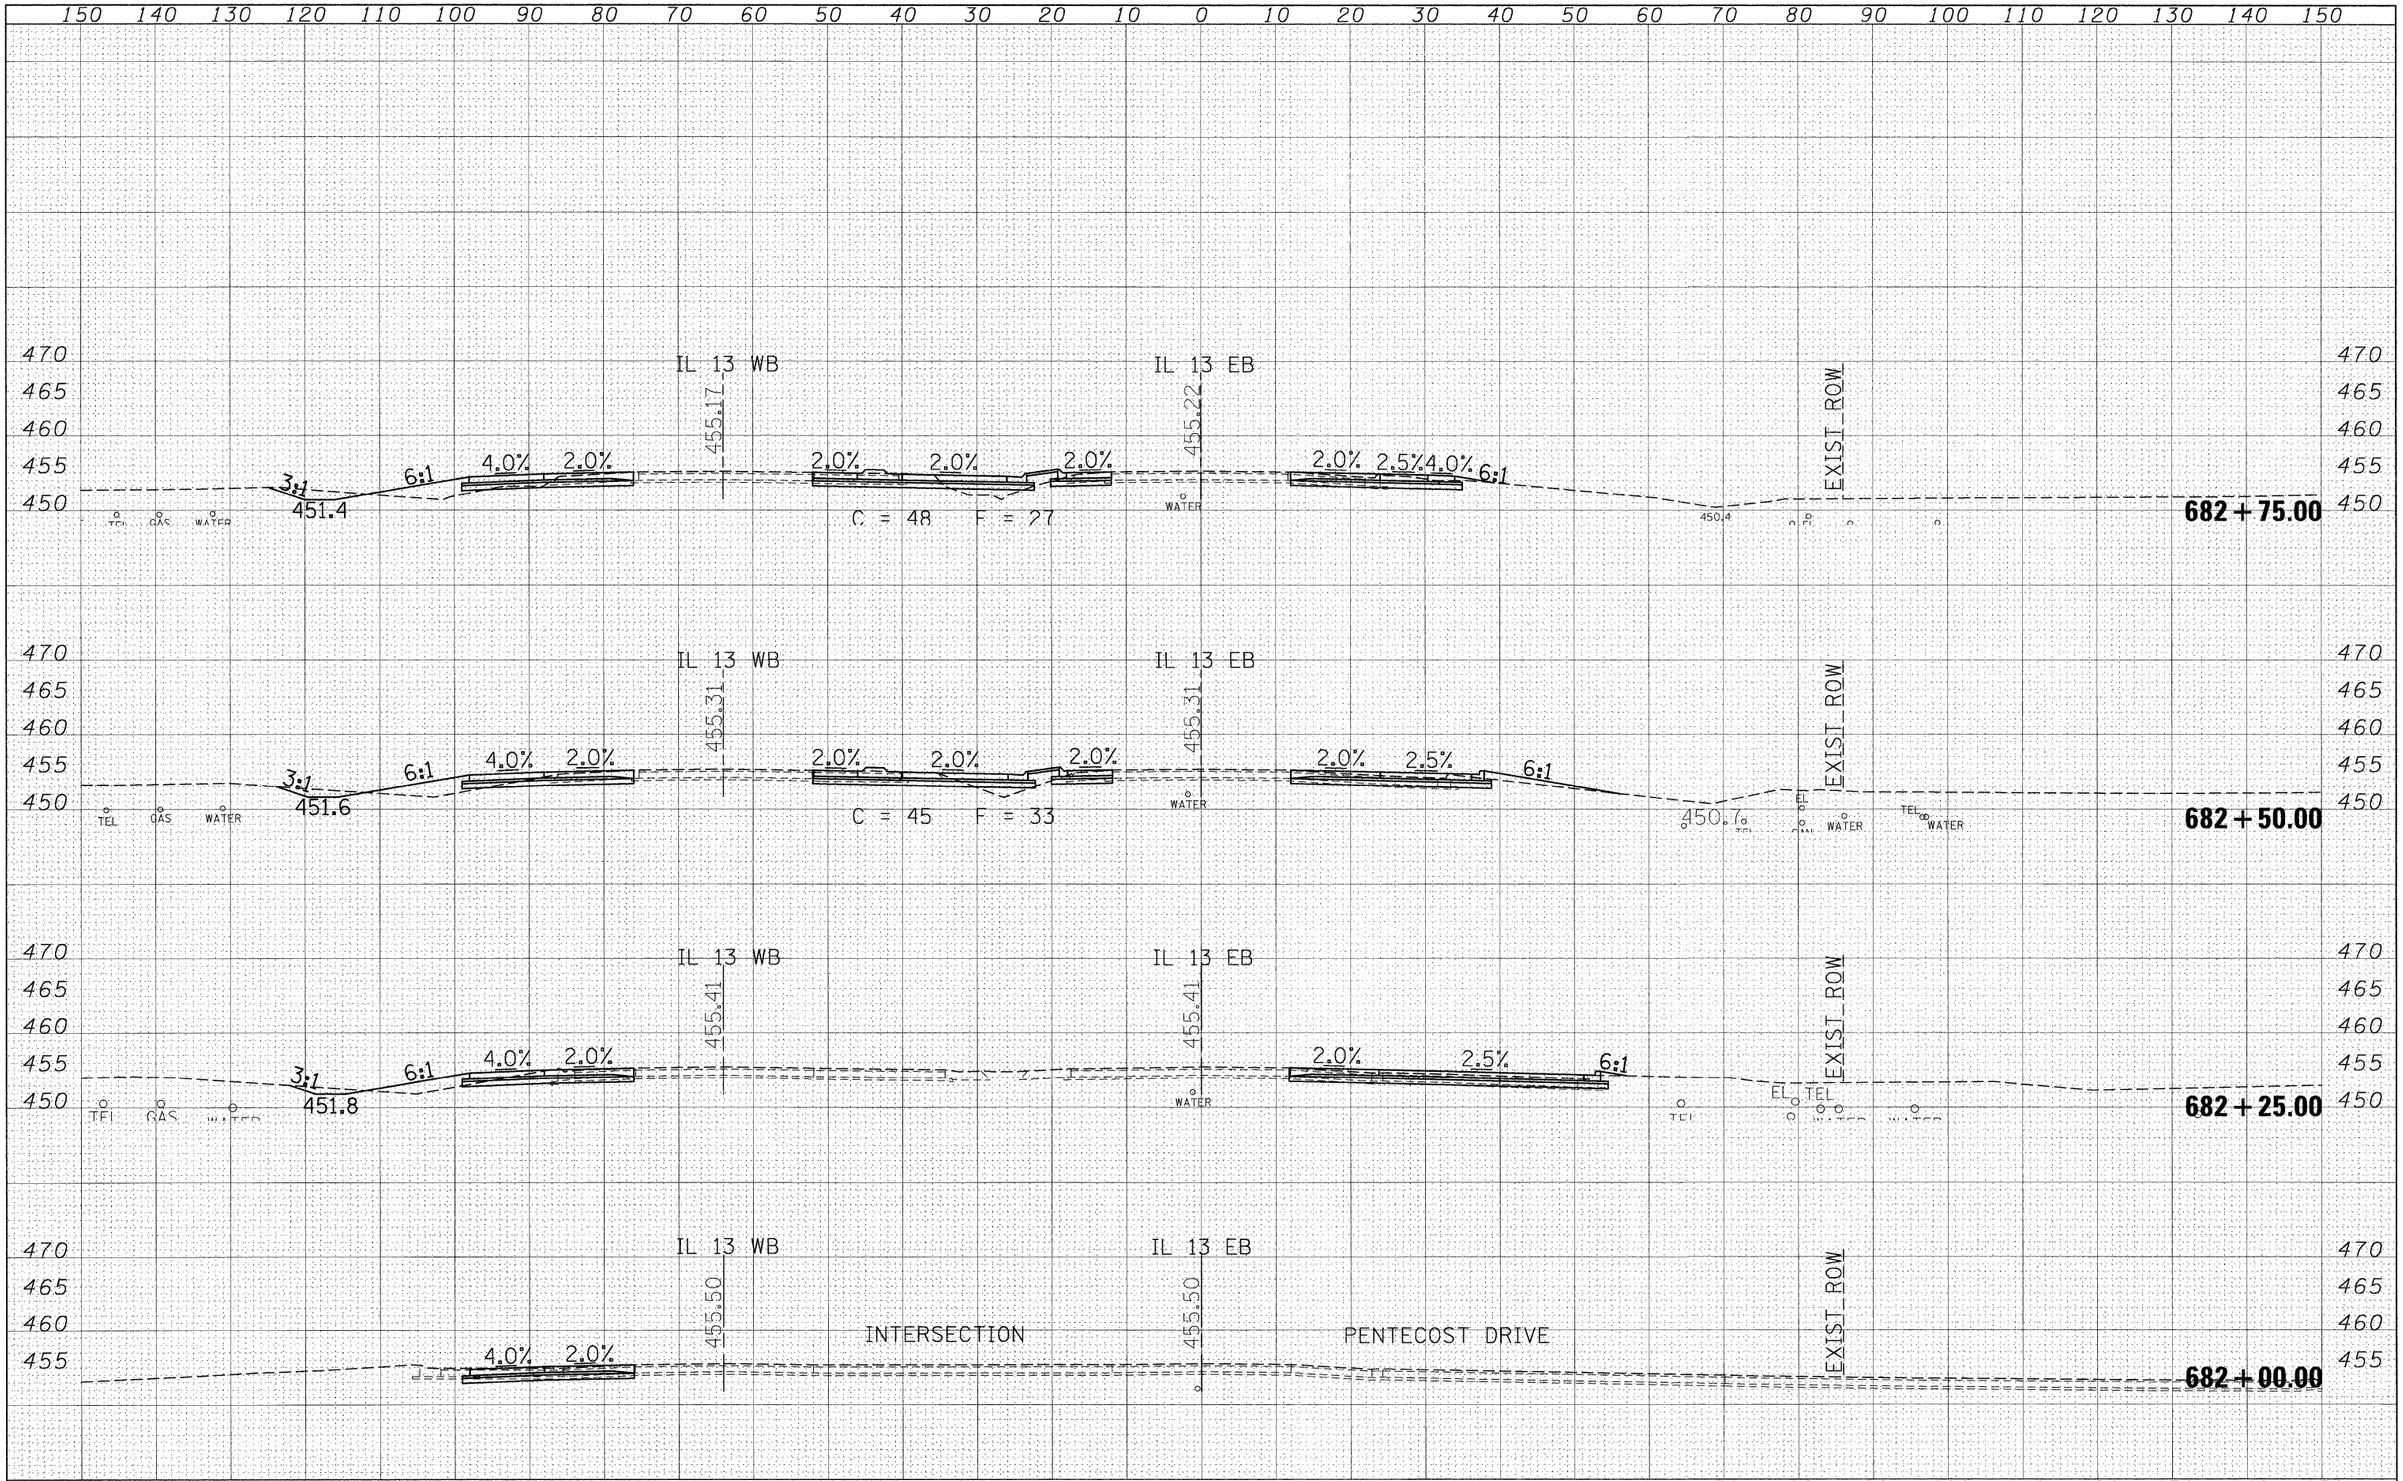

FINAL SURVEY	BY	DATE
SURVEYED		
PLOTTED		
TEMPLATE		
AREAS		
AREAS CHECKED		
NOTE BOOK		
NO.		

ORIGINAL SURVEY	BY	DATE
SURVEYED		
PLOTTED		
TEMPLATE		
AREAS		
AREAS CHECKED		
NOTE BOOK		
NO.		

FILE NAME = c:\pw_work\pwidot\shepardgd\dms47330\fedstml3shtxsht13mainline2.dgn

USER NAME = shepardgd	DESIGNED - ___	REVISED - ___	
	DRAWN - ___	REVISED - ___	
PLOT SCALE = 10.0000 ' / IN.	CHECKED - ___	REVISED - ___	
PLOT DATE = 10/14/2009	DATE - _____	REVISED - ___	

STATE OF ILLINOIS
DEPARTMENT OF TRANSPORTATION

IL 13 ACCELERATION LANES CROSS SECTION SHEETS

SCALE: _____ SHEET NO. __ OF ___ SHEETS STA. 682+00.00 TO STA. 682+75.00

F.A.P. RTE.	SECTION	COUNTY	TOTAL SHEETS	SHEET NO.
331	(1-2)N-2,R;(1X-1)N-3,R-2	WILLIAMSON	202	165
		CONTRACT NO. 99857		
		ILLINOIS FED. AID PROJECT		