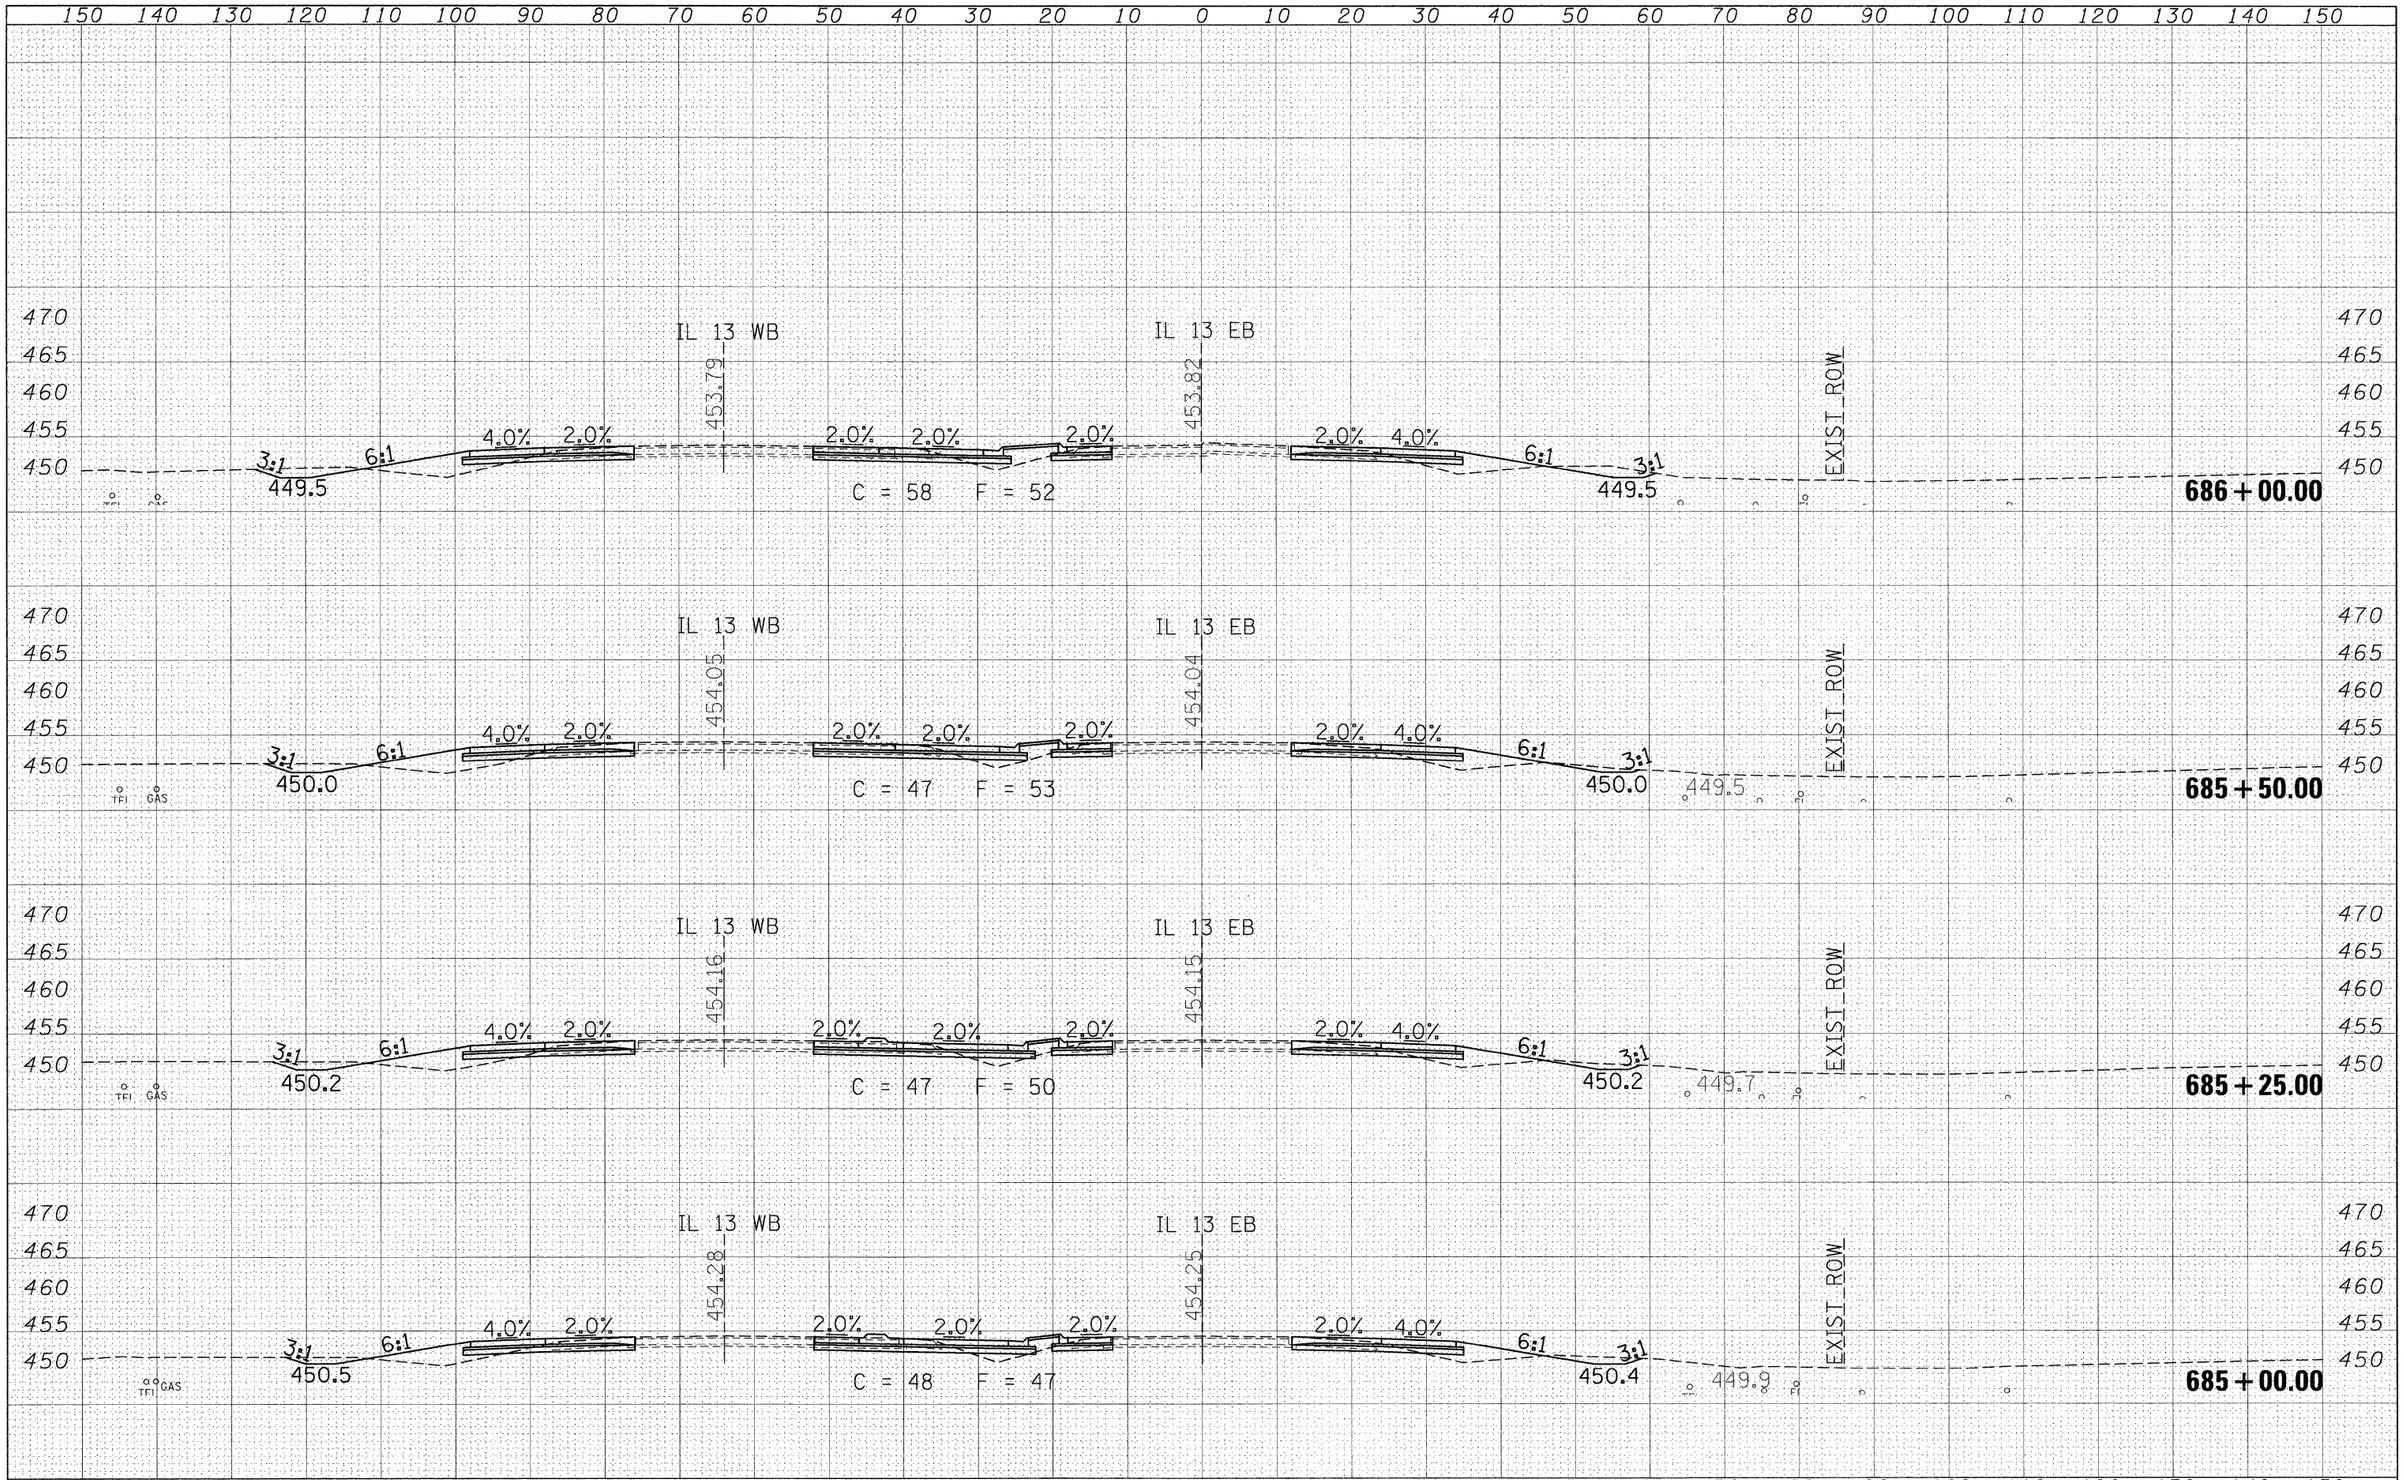


| FINAL SURVEY | BY | DATE |
|---|---|---|
| SURVEYED | | |
| PLOTTED | | |
| NOTE BOOK | TRAVERSE | |
| | AREAS | |
| NO. | AREAS CHECKED | |

| ORIGINAL SURVEY | BY | DATE |
|---|---|---|
| SURVEYED | | |
| PLOTTED | | |
| NOTE BOOK | TRAVERSE | |
| | AREAS | |
| NO. | AREAS CHECKED | |

| | | | |
|---|---|---|---|
| FILE NAME = c:\pw_work\pwidot\shepardgd\dms47330\fedstiml3\sht-xsshtl3mainline2.dgn | USER NAME = shepardgd | DESIGNED - ___ | REVISED - ___ |
| | | DRAWN - ___ | REVISED - ___ |
| | PLOT SCALE = 10.0000 ' / IN. | CHECKED - ___ | REVISED - ___ |
| | PLOT DATE = 10/14/2009 | DATE - _____ | REVISED - ___ |

**STATE OF ILLINOIS**
**DEPARTMENT OF TRANSPORTATION**

**IL 13 ACCELERATION LANES CROSS SECTION SHEETS**

SCALE: _____ | SHEET NO. __ OF ___ SHEETS | STA. 685+00.00 TO STA. 686+00.00

| F.A.P. RTE. | SECTION | COUNTY | TOTAL SHEETS | SHEET NO. |
|---|---|---|---|---|
| 331 | (1-2)N-2,R;(1X-1)N-3,R-2 | WILLIAMSON | 202 | 168 |
| | | CONTRACT NO. 99857 | | |
| | | ILLINOIS | FED. AID PROJECT | |