| F.A.I. | SECTION | COUNTY | TOTAL SHEETS | SHEET NO. |
|---|---|---|---|---|
| 94/90 | 2005-0341 | COOK | 41 | 24 |
| STA. | | TO STA. | | |
| FED. ROAD DIST. NO. | ILLINOIS | FED. AID PROJECT | | |

60A05




LEGEND:

LINEAR REMOVALS

EXISTING CONDITIONS AND REMOVAL

PROPOSED IMPROVEMENTS

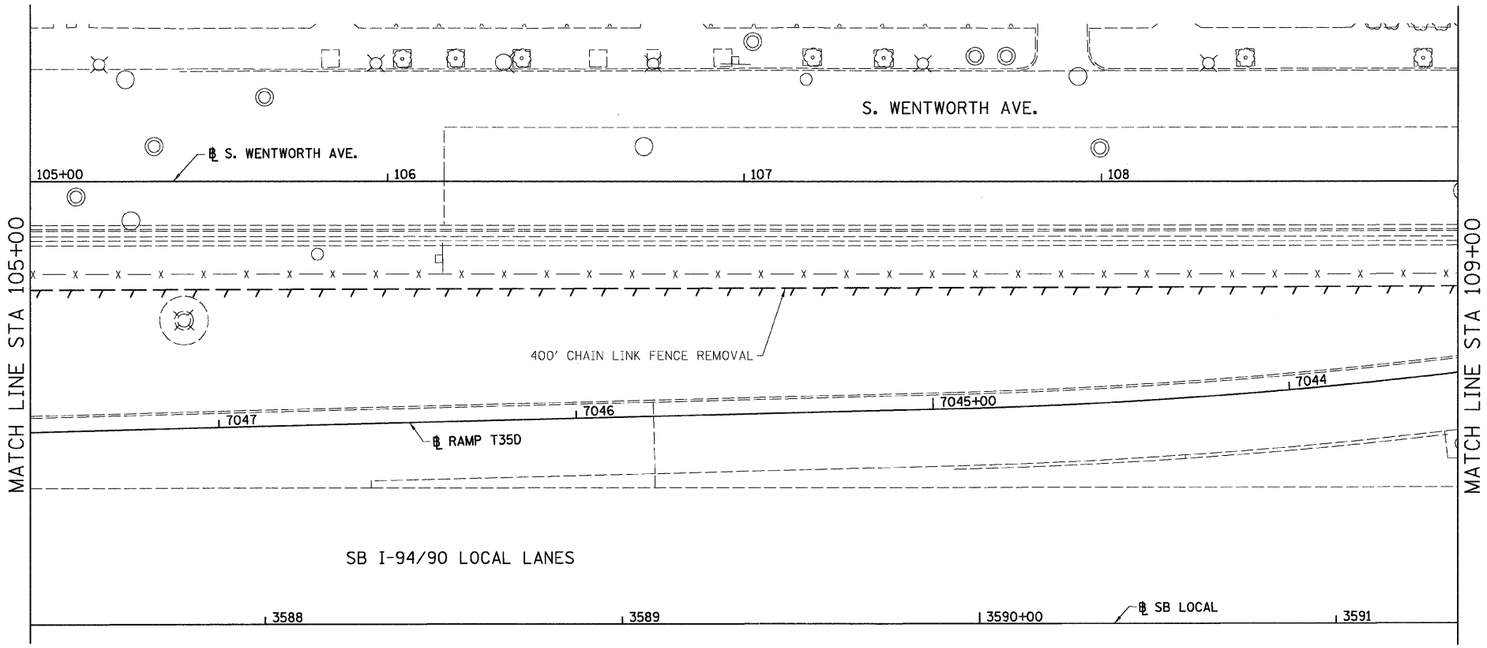


NOTES:

1. SEE DETAIL FOR CHAIN LINK FENCE, 42" ATTACHED TO STRUCTURE (SPECIAL).

0 20' 40'

PL-16
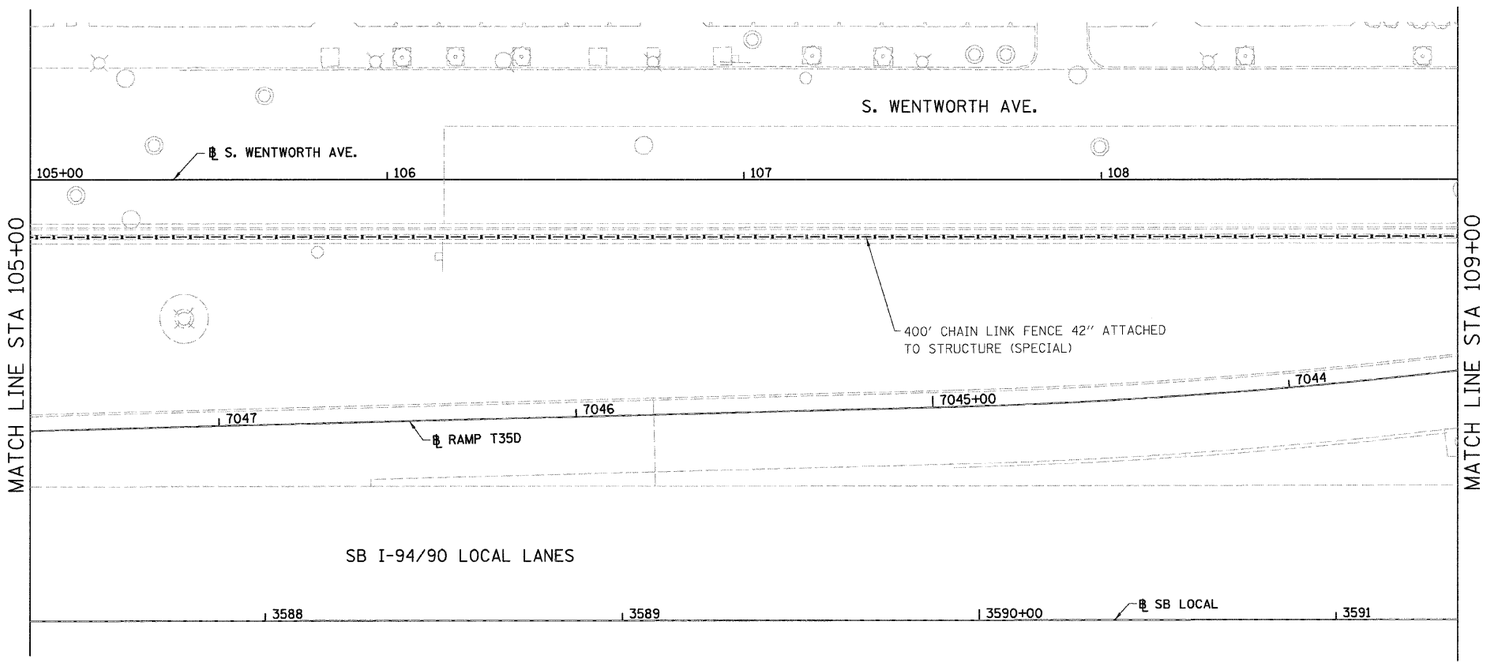
| REVISIONS | |
|---|---|
| NAME | DATE |

ILLINOIS DEPARTMENT OF TRANSPORTATION

F.A.I. 94/90 (DAN RYAN EXPRESSWAY)

SOUTHBOUND FENCE AND GATES (47TH ST TO 31ST ST)

EXISTING AND PROPOSED FENCE PLANS

SCALE: 1"=20' DRAWN BY: JDC

DATE: 10/23/08 CHECKED BY: DDM


BOWMAN, BARRETT & ASSOCIATES INC.
CONSULTING ENGINEERS
Chicago, Illinois
312.228.0100
www.bbandainc.com


10/24/2008 2:17:30 PM