STATE OF ILLINOIS
DEPARTMENT OF TRANSPORTATION

ROUTE NO.	SECTION	COUNTY	TOTAL SHEETS	SHEET NO.
F.A.P. 389	2424.2 B-I	COOK	23	10
FED. ROAD DIST. NO. 7	ILLINOIS	FED. AID PROJECT-		

SHEET NO. 3
16 SHEETS

Contract No. 60E11

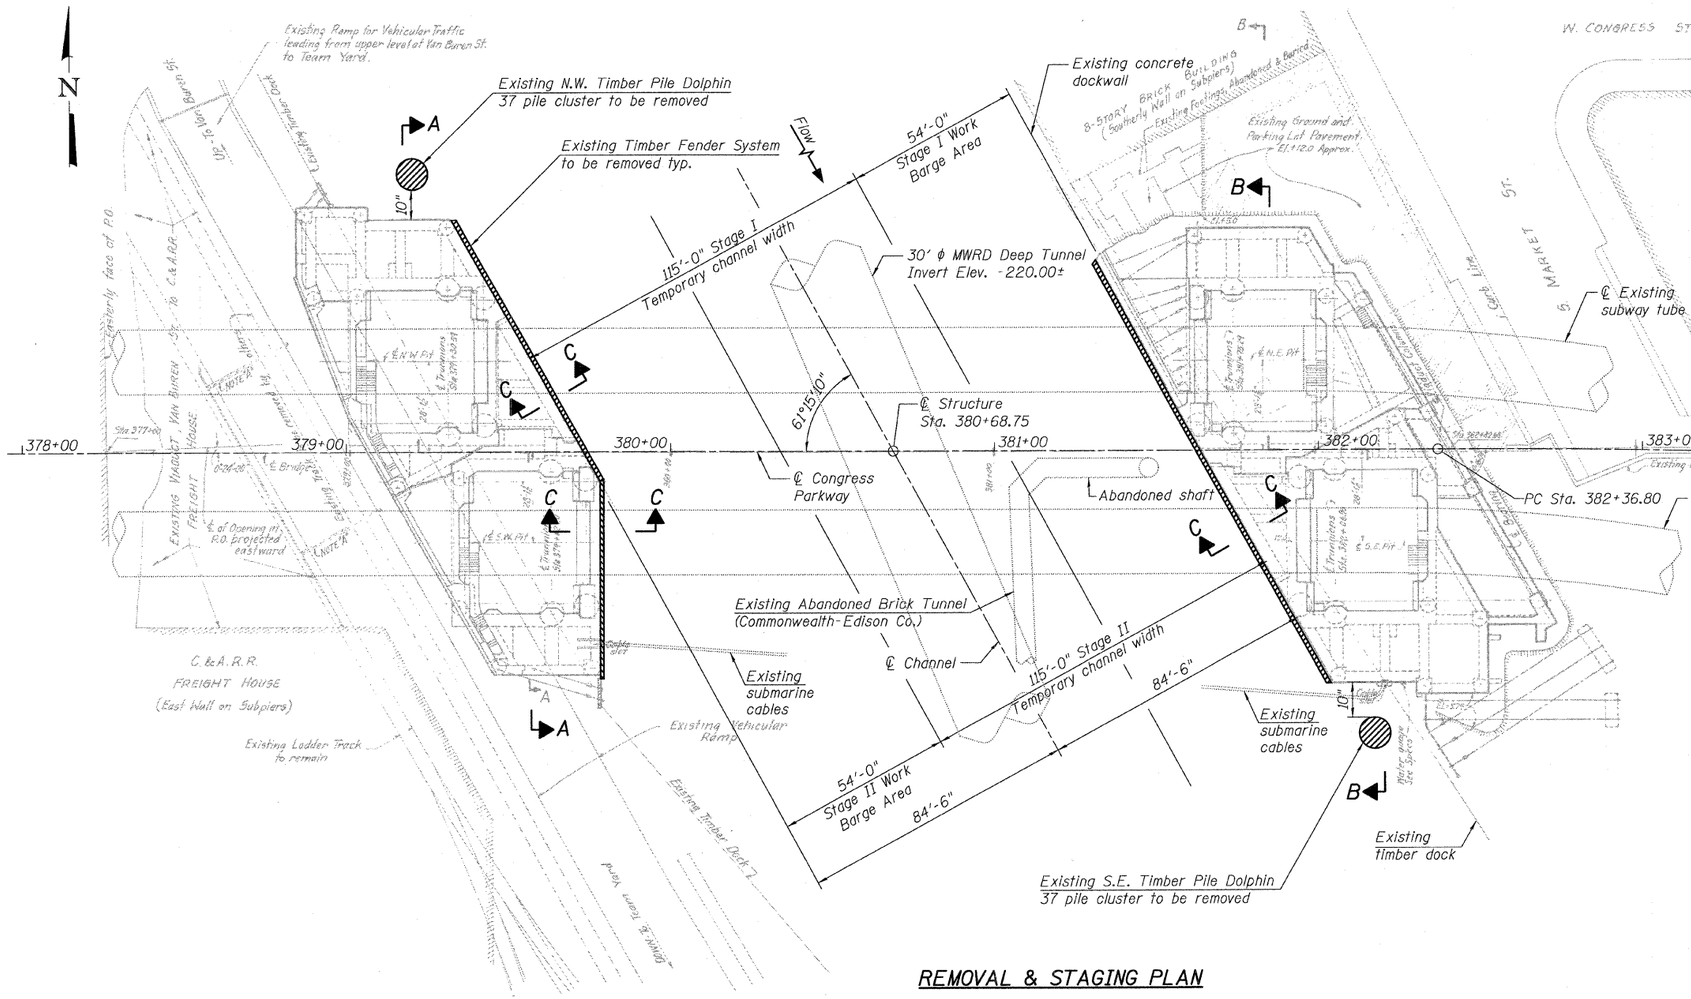

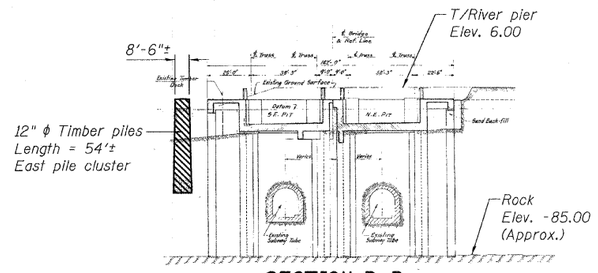

SECTION B-B

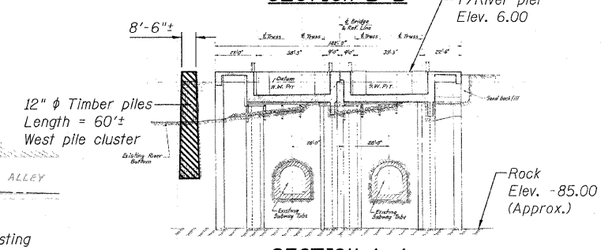

SECTION A-A

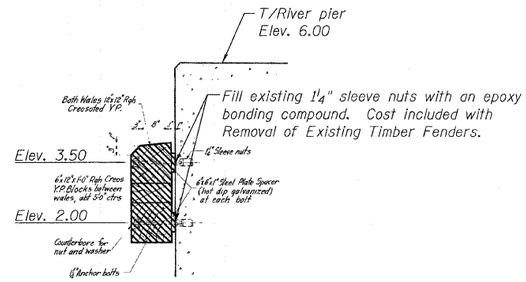

SECTION C-C

REMOVAL & STAGING PLAN

STAGE CONSTRUCTION SEQUENCE:

Stage I: Remove and replace east river pier fender system, perform structural repairs to the east river pier, remove and replace the dock ladder, and remove and replace the dolphin at the southeast corner while maintaining river traffic.

Stage II: Remove and replace west river pier fender system, perform structural repairs to the west river pier, remove and replace the dock ladder, and remove and replace the dolphin at the northwest corner while maintaining river traffic.

DESIGNED	S. CHELBIAN
CHECKED	A. HAMMAD
DRAWN	D.C.PATEL
CHECKED	A. HAMMAD

Notes:

Work required to comply with all coast guard closure and navigation requirements shall be included in the total contract cost.

Temporary construction equipment, barges, and other marine vessels shall not be anchored to the steel superstructure of the bascule bridge as to not interfere with the bridges opening operation. Use existing anchor points provided along the river piers and/or dockwalls.

Plans, elevations, and details shown are based on original drawings. Elevations shown are based on Chicago City Datum.

Prior to commencing work, the Contractor shall verify the location of all existing cables, tunnels, and utilities. Work shall be provided in such a manner so as not to disturb or damage the existing cables, tunnels, and utilities.

If an existing timber pile breaks during removal operations, the Contractor is required to remove the remaining remnants of the existing timber pile prior to installation of any new pipe piles.

All work, including structural concrete repairs, shall be completed on one side of the channel at a time using staged construction. See stage construction sequence.

LEGEND

Hatched area indicates removal.

PB PARSONS BRINCKERHOFF

REMOVAL AND STAGING PLAN
F.A.P. RT. 389 - SEC. 2424.2 B-I
COOK COUNTY
STATION 380+68.75
STRUCTURE NO. 016-2445

G:\16843A\Dolphin\Cadd\Prefinal\0162445-60E11-003-PPS.dgn
15-OCT-2008 12:28