*REF-TOPO11

F.A.P. RTE.	SECTION	COUNTY	TOTAL SHEETS	SHEET NO.
876	9Y-RS-7	WILL	100	25
STA. 1+475		TO STA. 1+875		
FED. ROAD DIST. NO. 1		ILLINOIS	FED. AID PROJECT	

CONTRACT NO. 60E52

LEGEND

- PAVEMENT TO BE CONSTRUCTED
- WORK ZONE
- TEMPORARY PAVEMENT
- TRAFFIC FLOW
- DRUM OR TYPE II BARRICADE WITH STEADY BURN MONODIRECTIONAL LIGHTS @ 15m CTR'S., (8m CTR'S. IN TAPERS AND ON CURVES)
- SIGN
- TYPE III BARRICADE WITH FLASHING LIGHTS
- VERTICAL SIGN PANELS ON POSTS

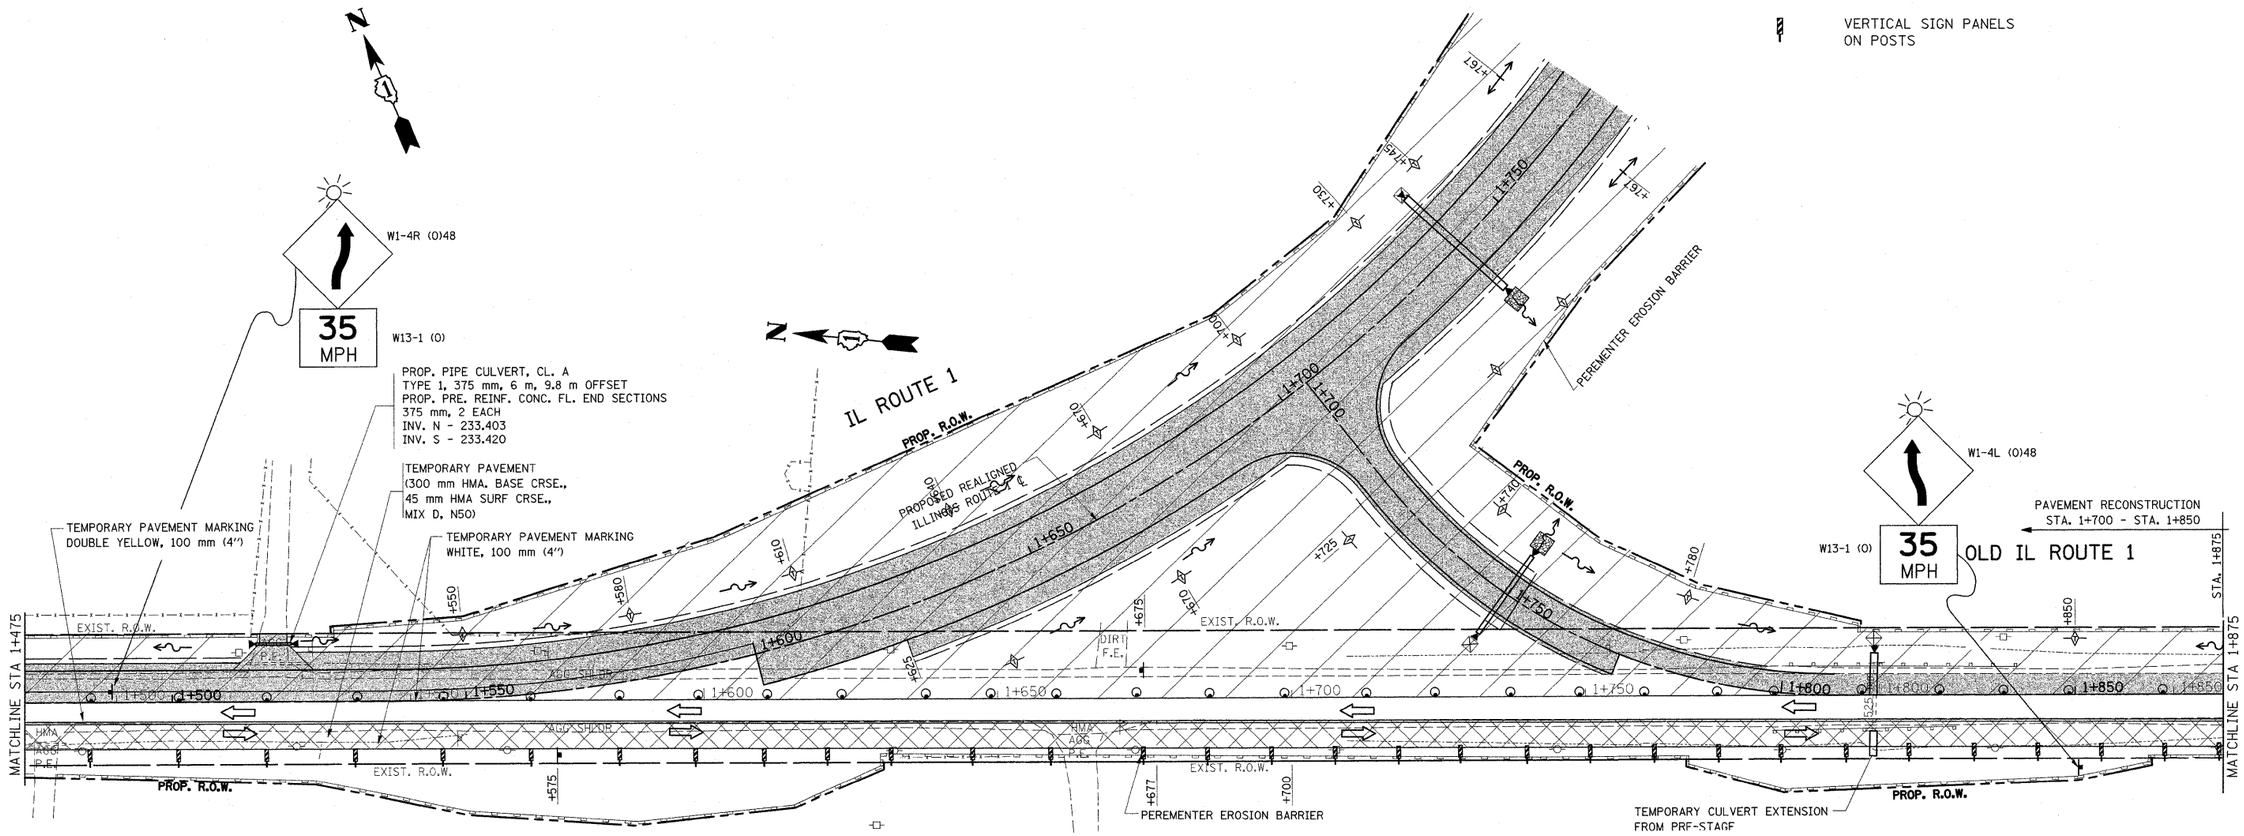

REVISIONS	
NAME	DATE

ILLINOIS DEPARTMENT OF TRANSPORTATION

SUGGESTED
MAINTENANCE OF TRAFFIC
IL. 1
STAGE I

SCALE 1:500 DRAWN BY

DATE 1/2/2009 CHECKED BY

Rev. Sheet 1-6-09

1/2/2009
c:\pw_work\pwidot\lszakrf\dms92375\sb_stage1.dgn