ROUTE	SECTION	COUNTY	TOTAL SHEETS	SHEET NUMBER
VARIOUS	2008-051 BP	COOK	38	12

CONTRACT NO. 60F02

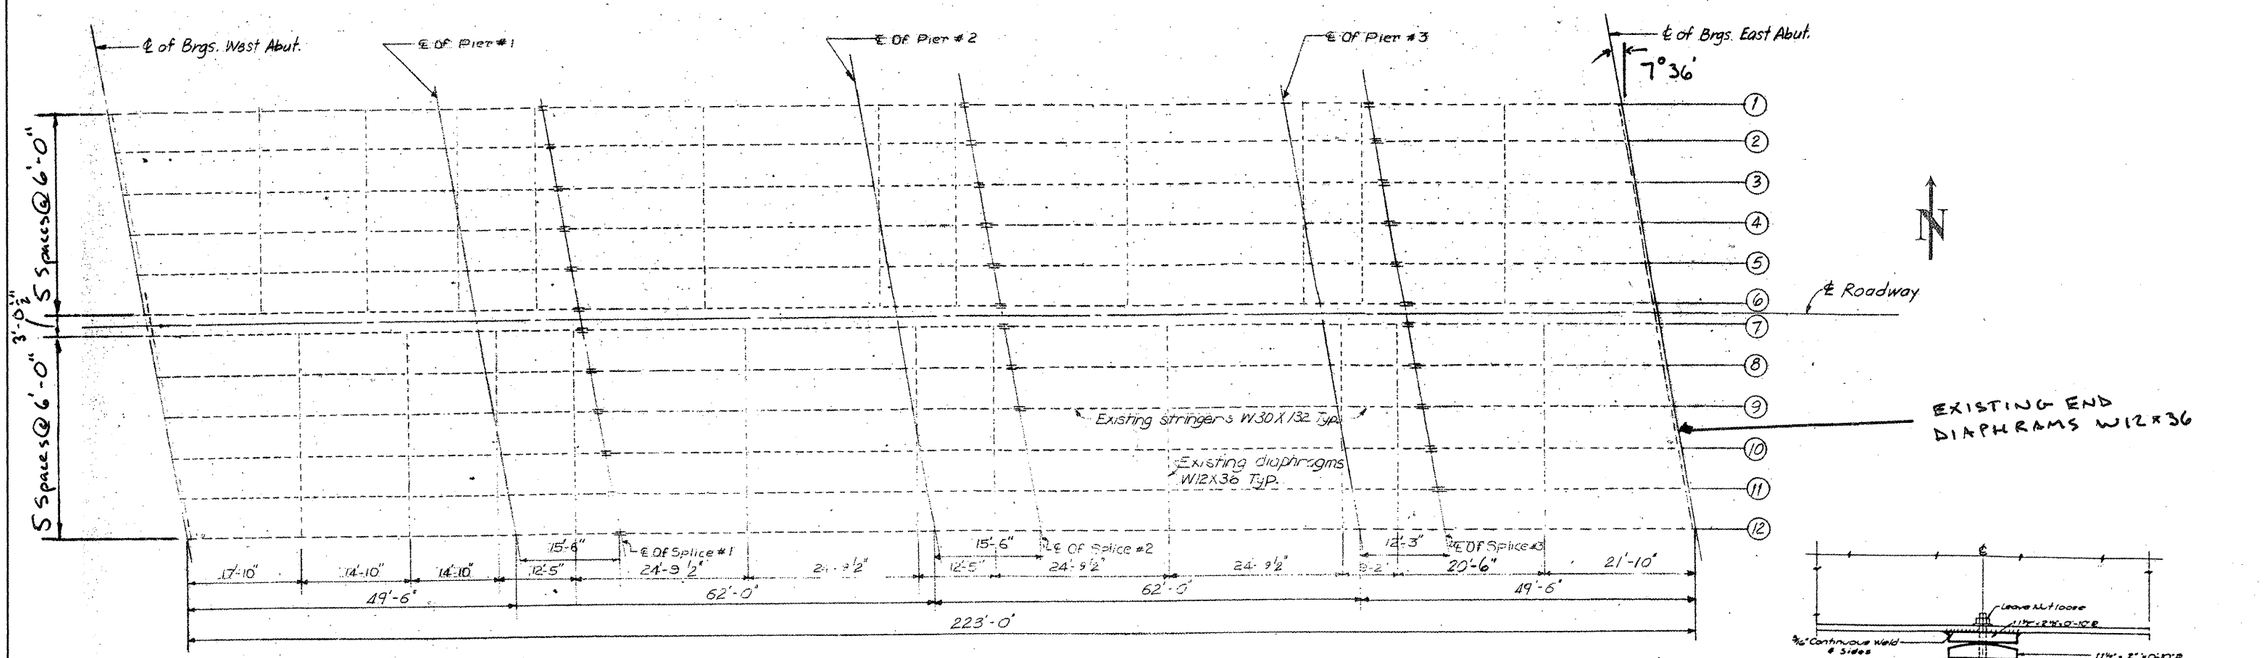

STEEL FRAMING PLAN

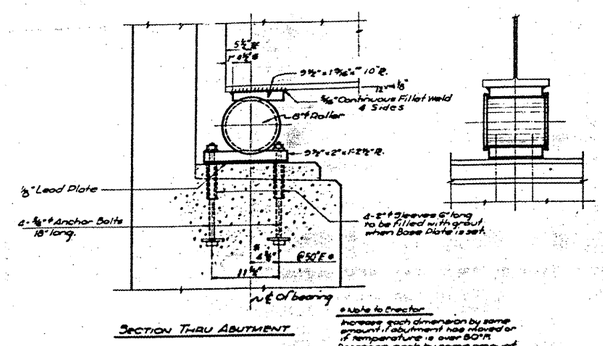

SECTION THRU ABUTMENT

* Note to Erector
Increase each dimension by same amount if adjustment has allowed or if temperature is over 80°F.
Decrease each by same amount if temperature is below 80°F.

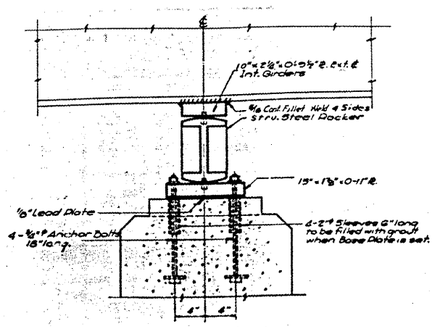

SECTION THRU DIERS 1 & 3

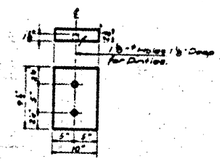

DETAIL ON TOP PLATE DIERS NO. 1 & 3
(Est. Recd. Wt. 1481 Lbs)

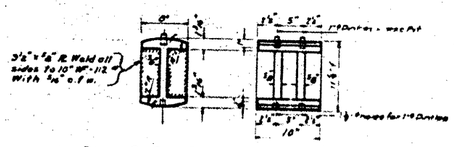

DETAIL ON STR. STEEL ROCKERS DIERS NO 1 & 3
(Est Recd. Wt. 2859 Lbs)

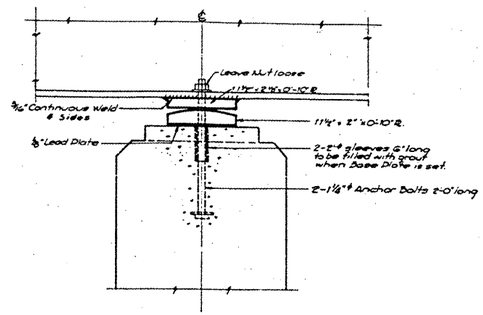

SECTION THRU DIER NO. 2

SHEET 2 OF 3

LOCATION NO.1

EXIST. BRIDGE PLANS
OAKTON ST. OVER I-94
SN: 016-0827