ROUTE	SECTION	COUNTY	TOTAL SHEETS	SHEET NUMBER
VARIOUS	2008-053 BP	VARIOUS	69	52

CONTRACT NO. 60F04

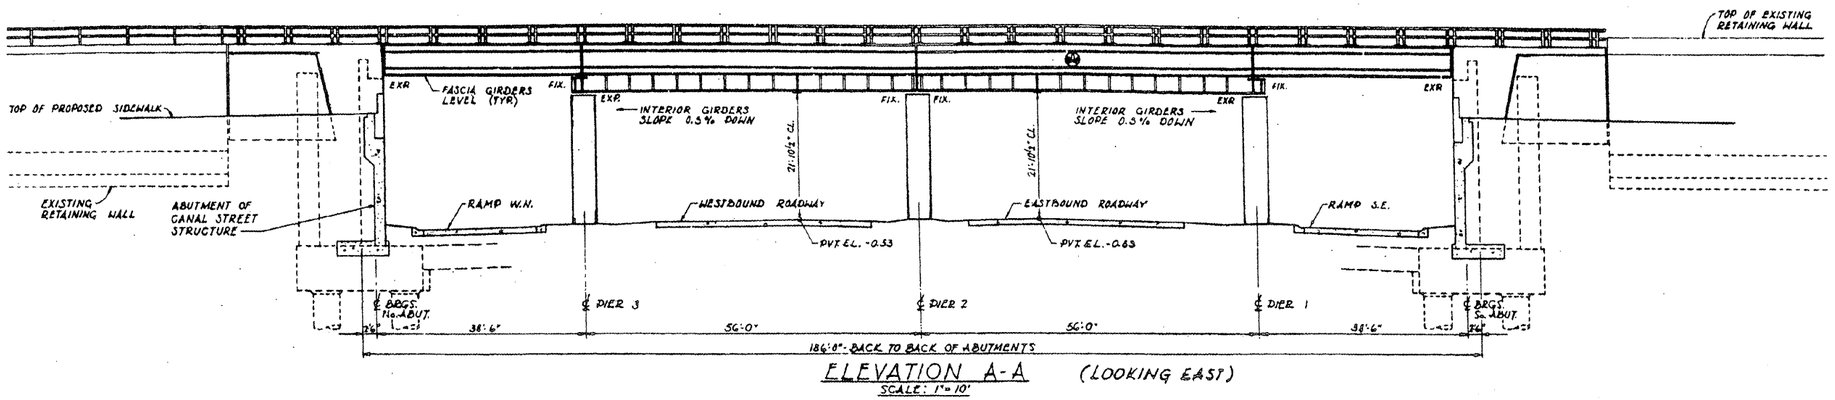

ELEVATION A-A (LOOKING EAST)
SCALE: 1"=10'

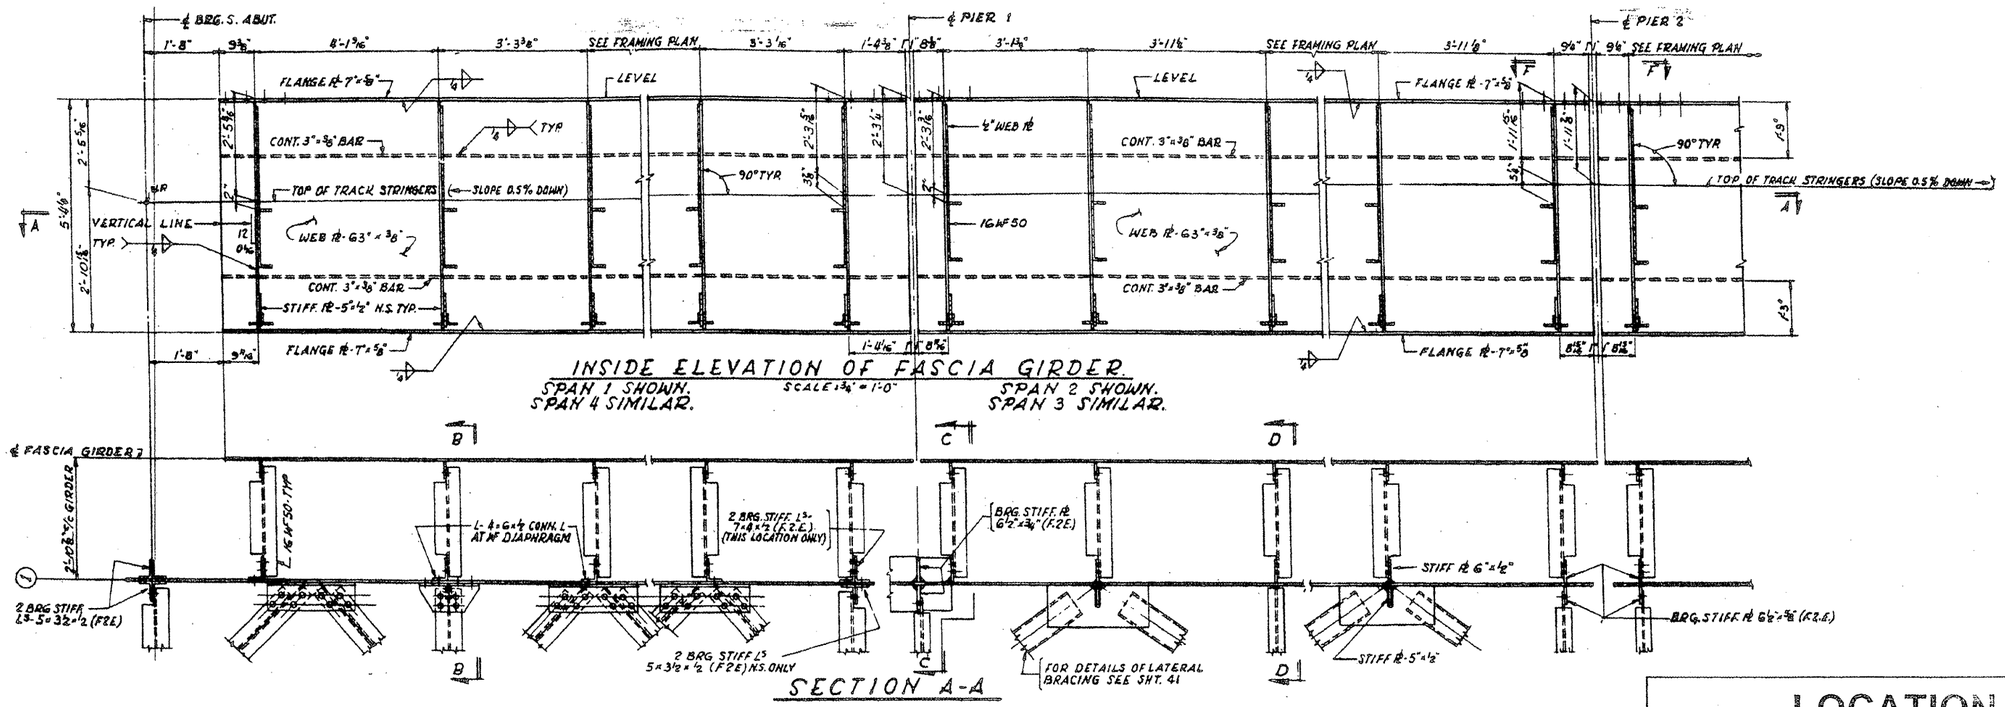

SHEET 20 OF 3

LOCATION NO. 11

EXIST. BRIDGE PLANS
UP RR OVER I-55
SN 016-1137