CONTRACT NO. 62892

F.A.P RTE.	SECTION	COUNTY	TOTAL SHEETS	SHEET NO.
324	23B-1	MCHENRY		34A
STA. 59+00		TO STA.74+00		
FED. ROAD DIST. NO.	ILLINOIS	FED. AID PROJECT		

RECEIVED
MAY 0 5 2008
DIST. ONE-DESIGN

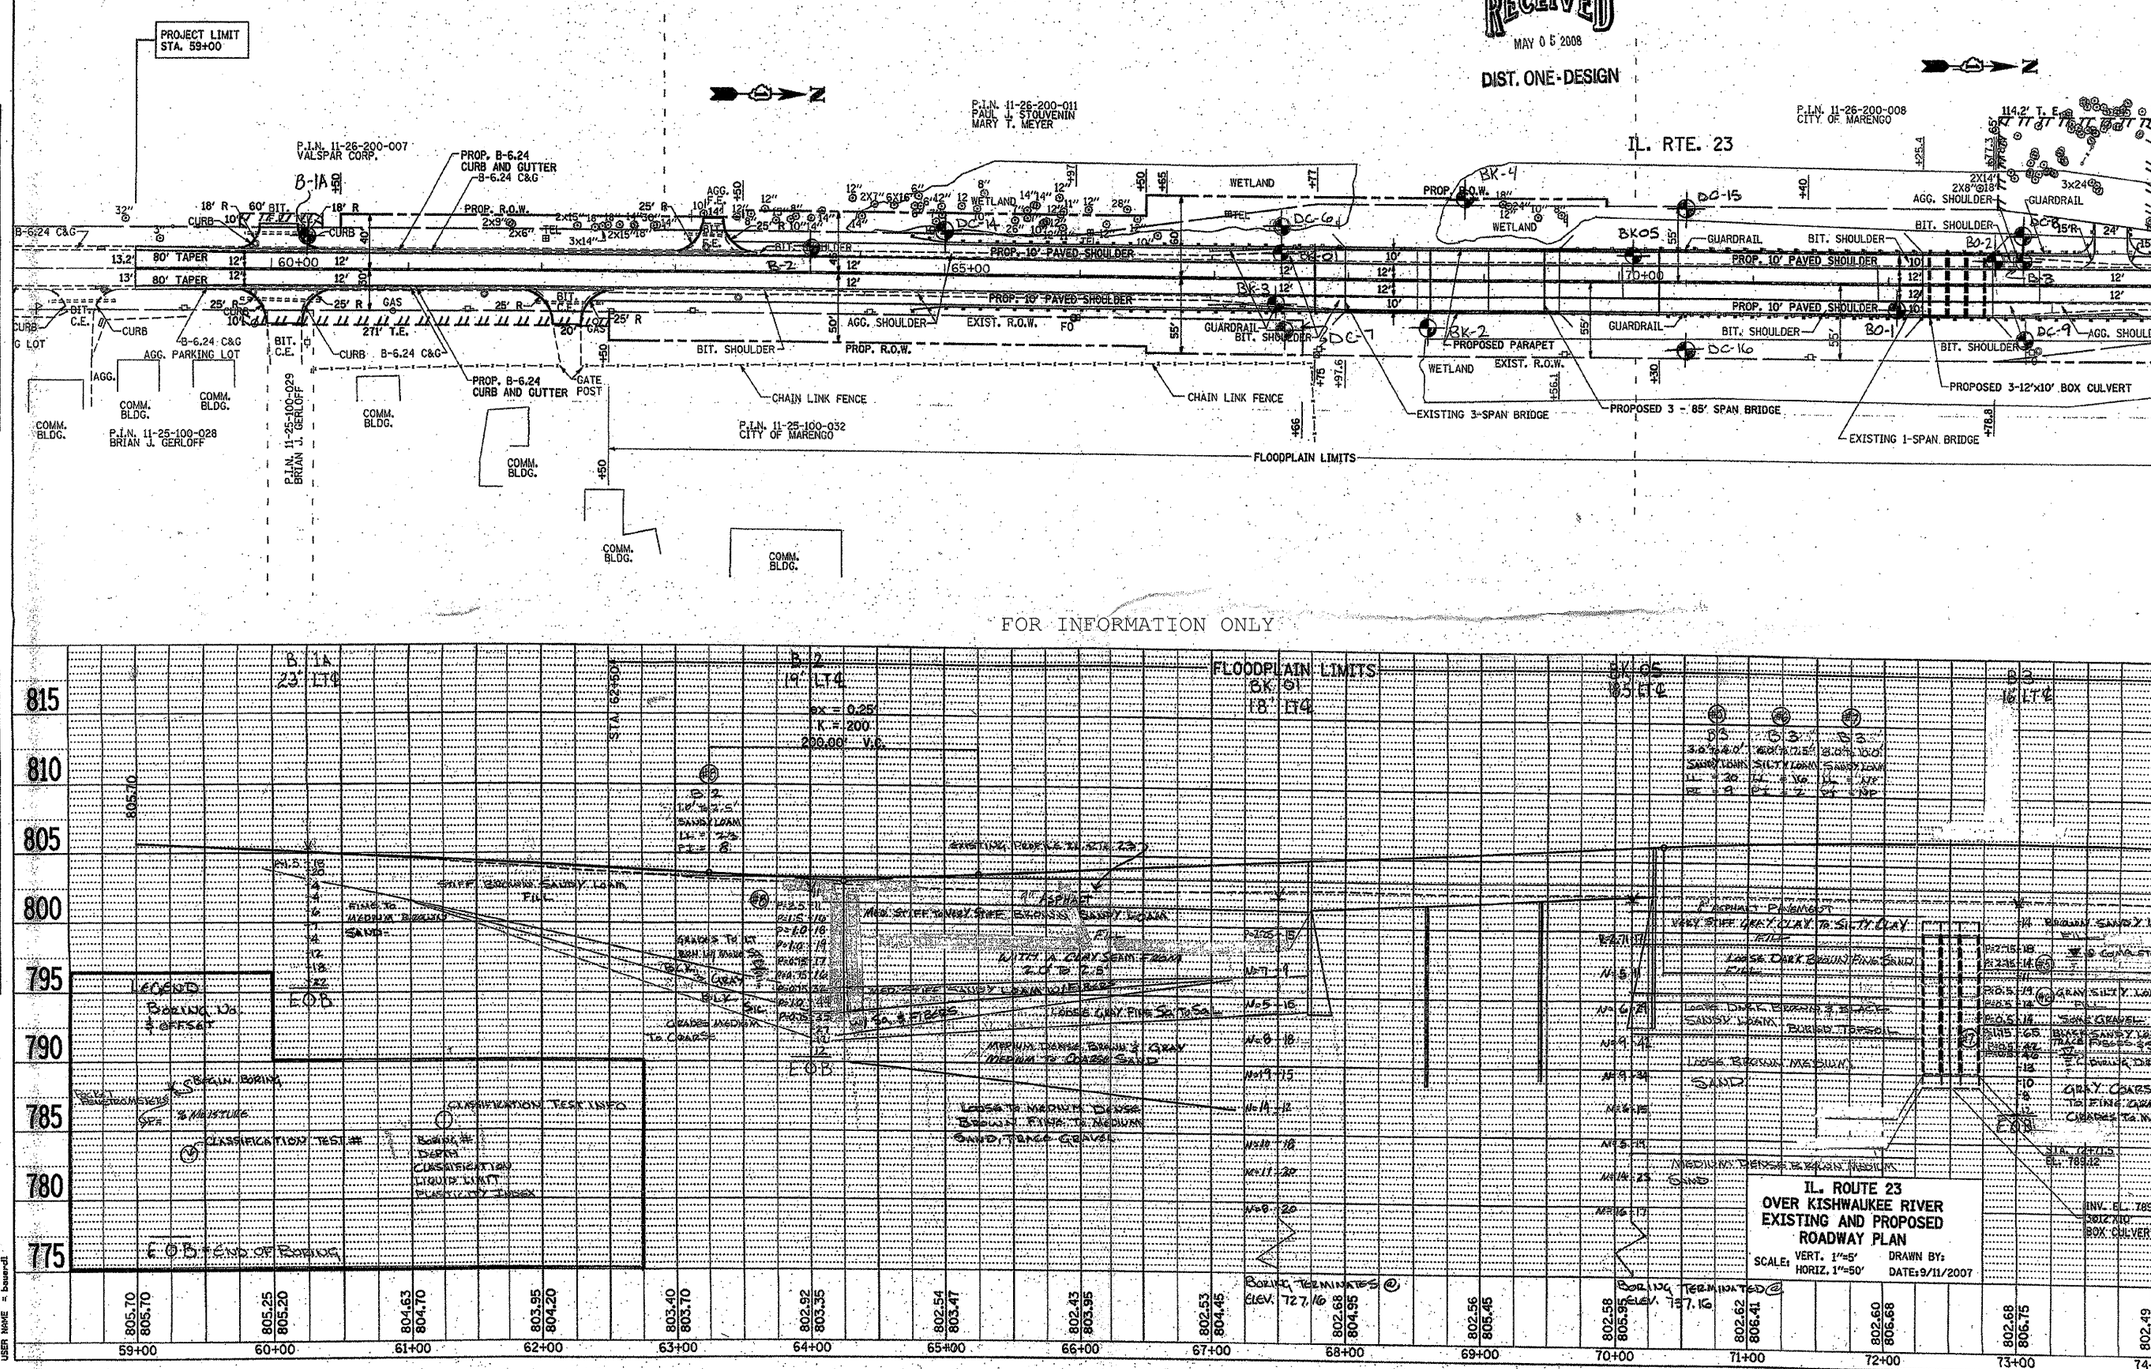

IL. ROUTE 23
OVER KISHWAUKEE RIVER
EXISTING AND PROPOSED
ROADWAY PLAN
SCALE: VERT. 1"=5' HORIZ. 1"=50'
DRAWN BY:
DATE: 9/11/2007

PLAN: NOTE BOOK NO. — SURVEYED, PLOTTED, ALIGNMENT CHECKED, RT. OF WAY CHECKED, CADD FILE NAME — BY — DATE

PROFILE: NOTE BOOK NO. — SURVEYED, PLOTTED, GRADES CHECKED, B.M. NOTED, STRUCTURE NOTAT'NS CHKD — BY — DATE

PLOT DATE = 9/11/2007
FILE NAME = c:\projects\p127804\sh_rdwy.dgn
PLOT SCALE = 50.0000 ' / IN.
USER NAME = bauerdl

: 08:43:39 09/11/2007