LEGEND

- [R] STRUCTURE TO BE REMOVED
- [ADJ] STRUCTURE TO BE ADJUSTED
- [REL] STRUCTURE TO BE RELOCATED
- /// STORM SEWER REMOVAL

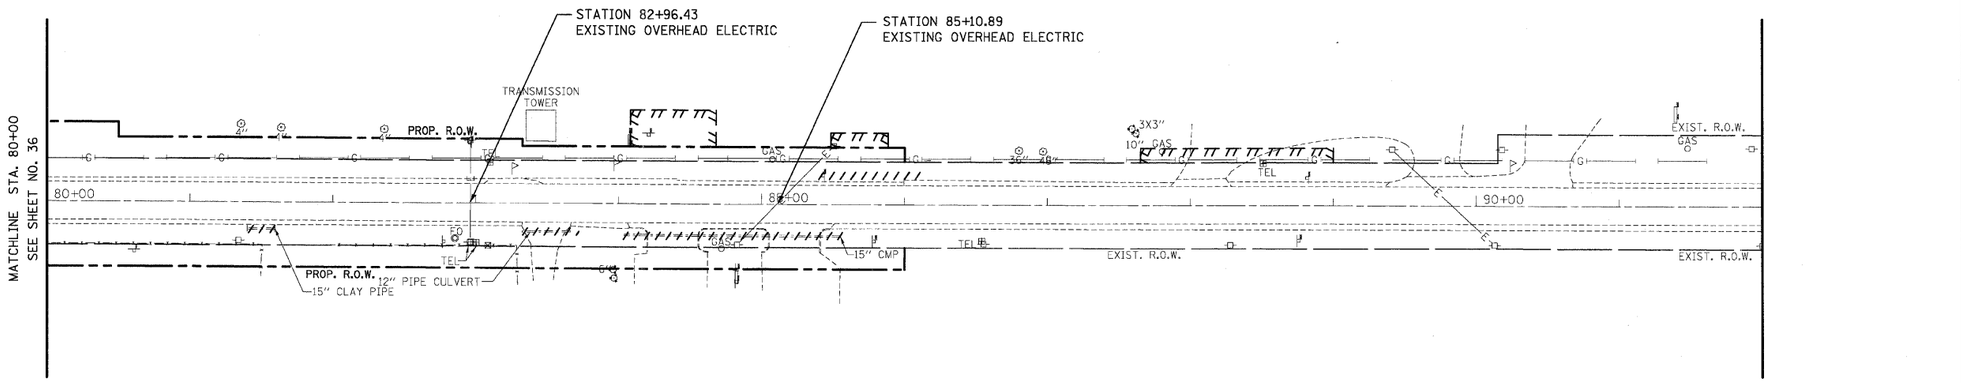

EXISTING VIEW

NOTES

1. OFFSETS OF CULVERTS AND SKEW ANGLES ARE PROVIDED ON THE SCHEDULE OF QUANTITIES

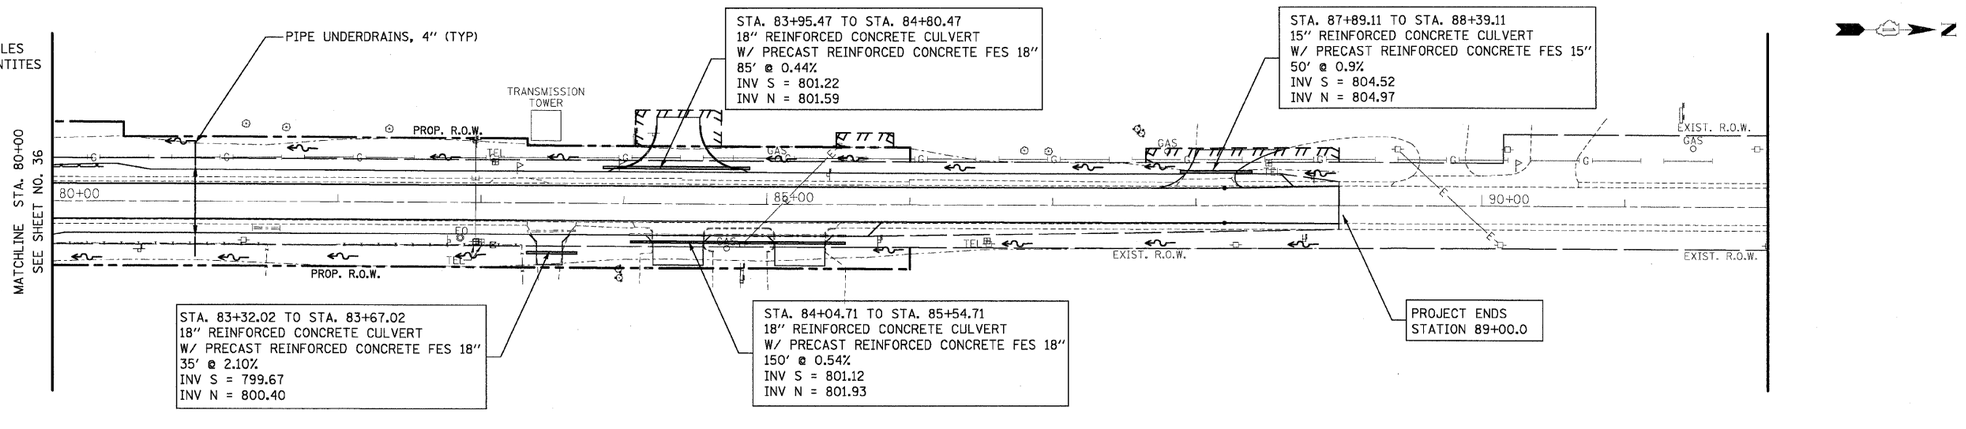

PROPOSED VIEW

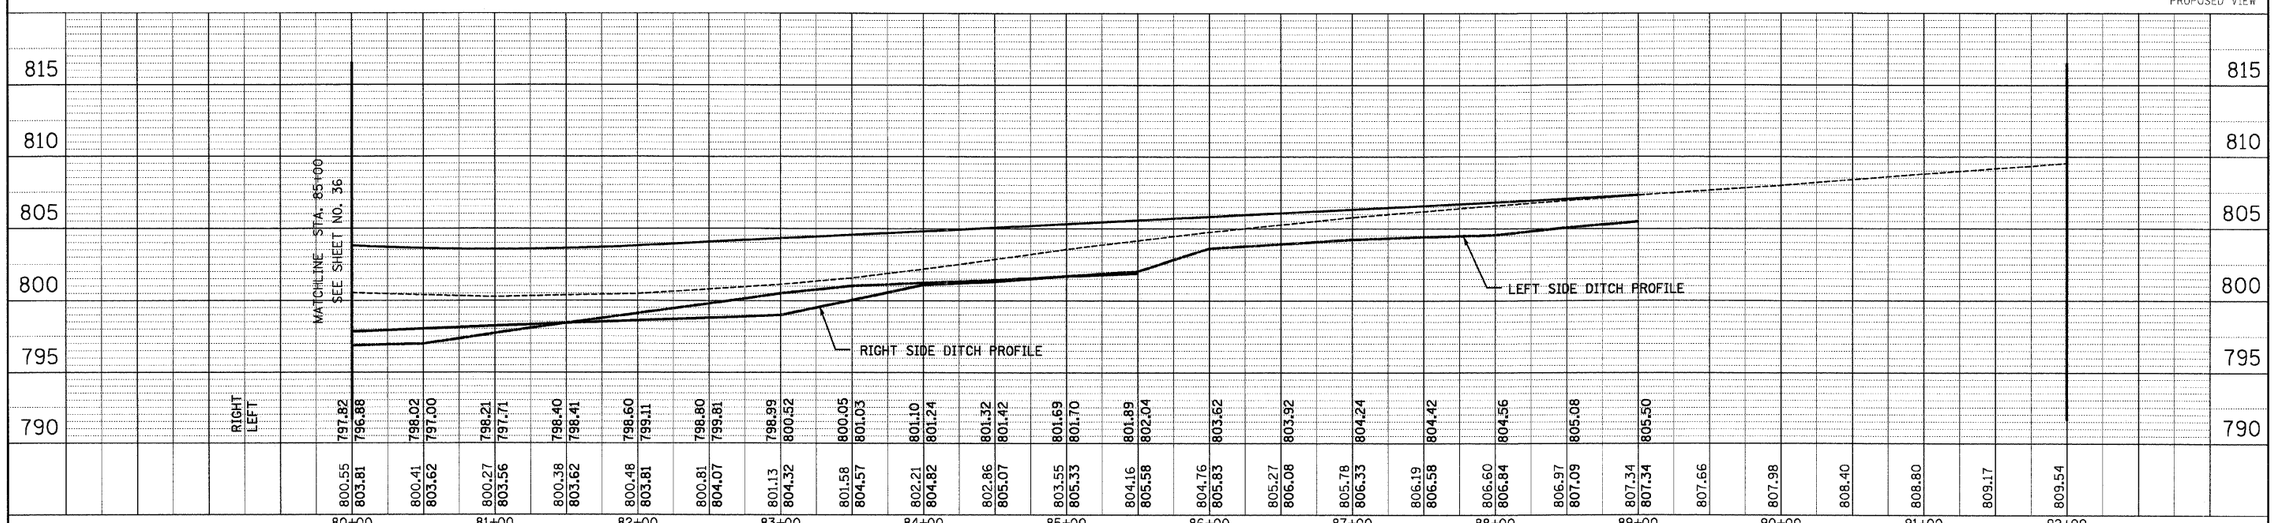

FILE NAME = $FILEL$	USER NAME = $USER$	DESIGNED - GJM	REVISED - 5/13/2008	**STATE OF ILLINOIS DEPARTMENT OF TRANSPORTATION**	**DRAINAGE AND UTILITIES**
		CHECKED - EJL	REVISED - 7/18/2008		
	PLOT SCALE = $SCALE$	DRAWN - GJM	REVISED -		SCALE: 1" = 50' | SHEET NO. 3 OF 3 SHEETS | STA. 80+00 TO STA. 92+00
	PLOT DATE = 7/17/2008	CHECKED - EJL	REVISED -		

F.A.P. RTE.	SECTION	COUNTY	TOTAL SHEETS	SHEET NO.
324	23B-1	MCHENRY	97	37
		CONTRACT NO. 62892		
FED. ROAD DIST. NO. 1	ILLINOIS	FED. AID PROJECT		

PLAN: SURVEYED | ALIGNMENT CHECKED | R.O.W. STAKED | NOTE BOOK | NO. | BY | DATE

PROFILE: SURVEYED | PLOTTED | DRAWN | CHECKED | B.M. NOTED | STRUCTURE NOTATIONS CHKD | NOTE BOOK | NO. | BY | DATE

...\Mstn\FINAL\UTL307264.dgn 7/17/2008 4:11:04 PM