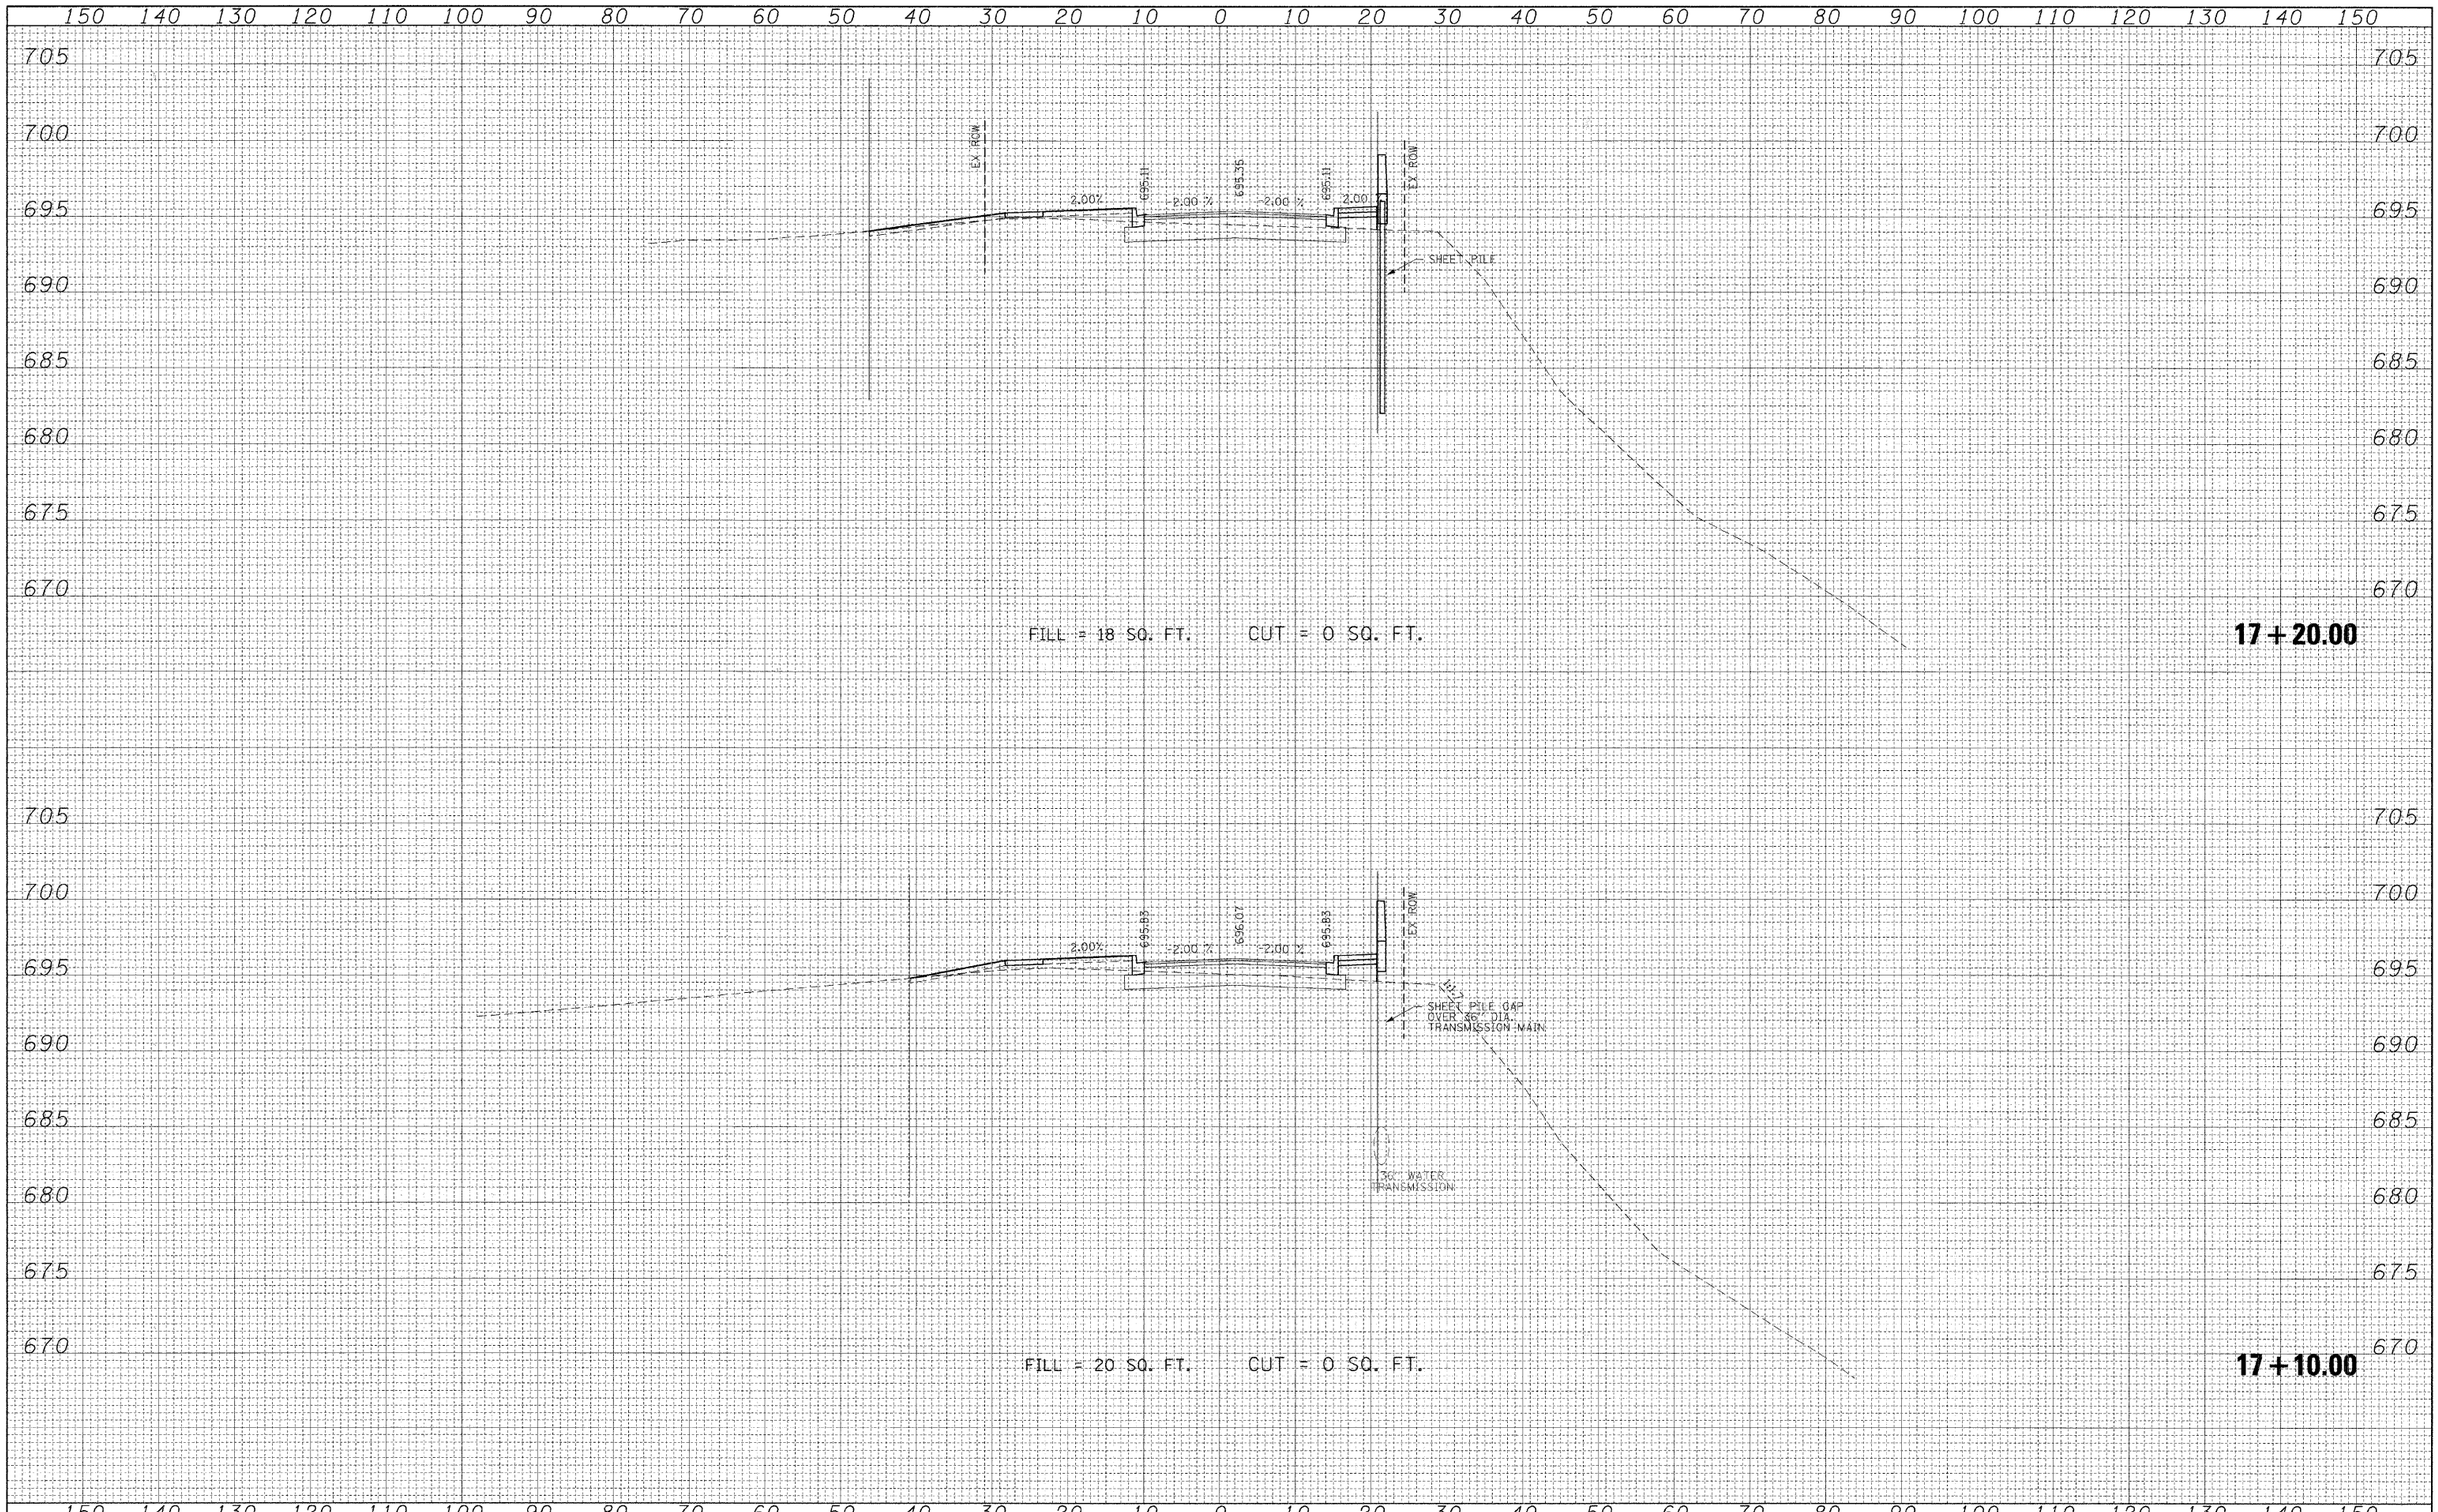

FINAL SURVEY — NOTE BOOK — NO. — SURVEYED — PLOTTED — TEMPLATE — AREAS — AREAS CHECKED — BY — DATE

ORIGINAL SURVEY — NOTE BOOK — NO. — SURVEYED — PLOTTED — TEMPLATE — AREAS — AREAS CHECKED — BY — DATE

FILE NAME = I:\auro-a\0429908_wood_st\drew\gacpek\pm\xsheet1.dgn	USER NAME = Ed Davis	DESIGNED -	REVISED -
		DRAWN -	REVISED -
	PLOT SCALE = 9.4440 ' / IN.	CHECKED -	REVISED -
	PLOT DATE = 9/16/2008	DATE -	REVISED -

STATE OF ILLINOIS
DEPARTMENT OF TRANSPORTATION

WOOD STREET CROSS-SECTIONS

SCALE: | SHEET NO. OF SHEETS | STA. 17+10.00 | TO STA. 17+20.00

F.A. RTE.	SECTION	COUNTY	TOTAL SHEETS	SHEET NO.
		KANE	72	70
		CONTRACT NO.		
FED. ROAD DIST. NO.	ILLINOIS	FED. AID PROJECT		