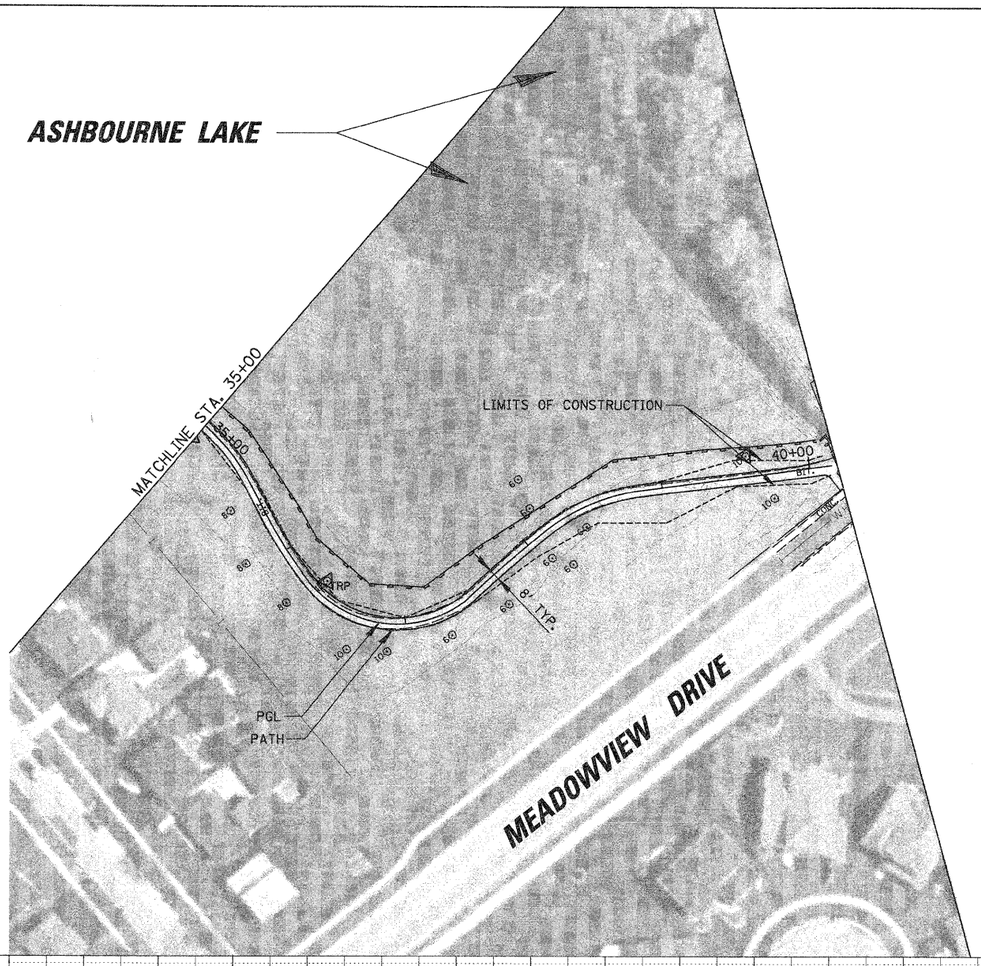

BIKE PATH
- HMA SURFACE COURSE, MIX "C", N50 - 3"
- AGGREGATE BASE COURSE TYPE B, 9"

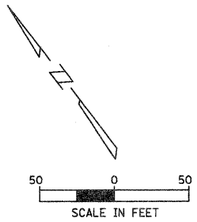

LEGEND

- PERIMETER EROSION BARRIER
- PCC SIDEWALK REMOVAL AND REPLACEMENT
- TRP — TREE ROOT PRUNING
- TEMPORARY FENCE
- 15 — TREE REMOVAL

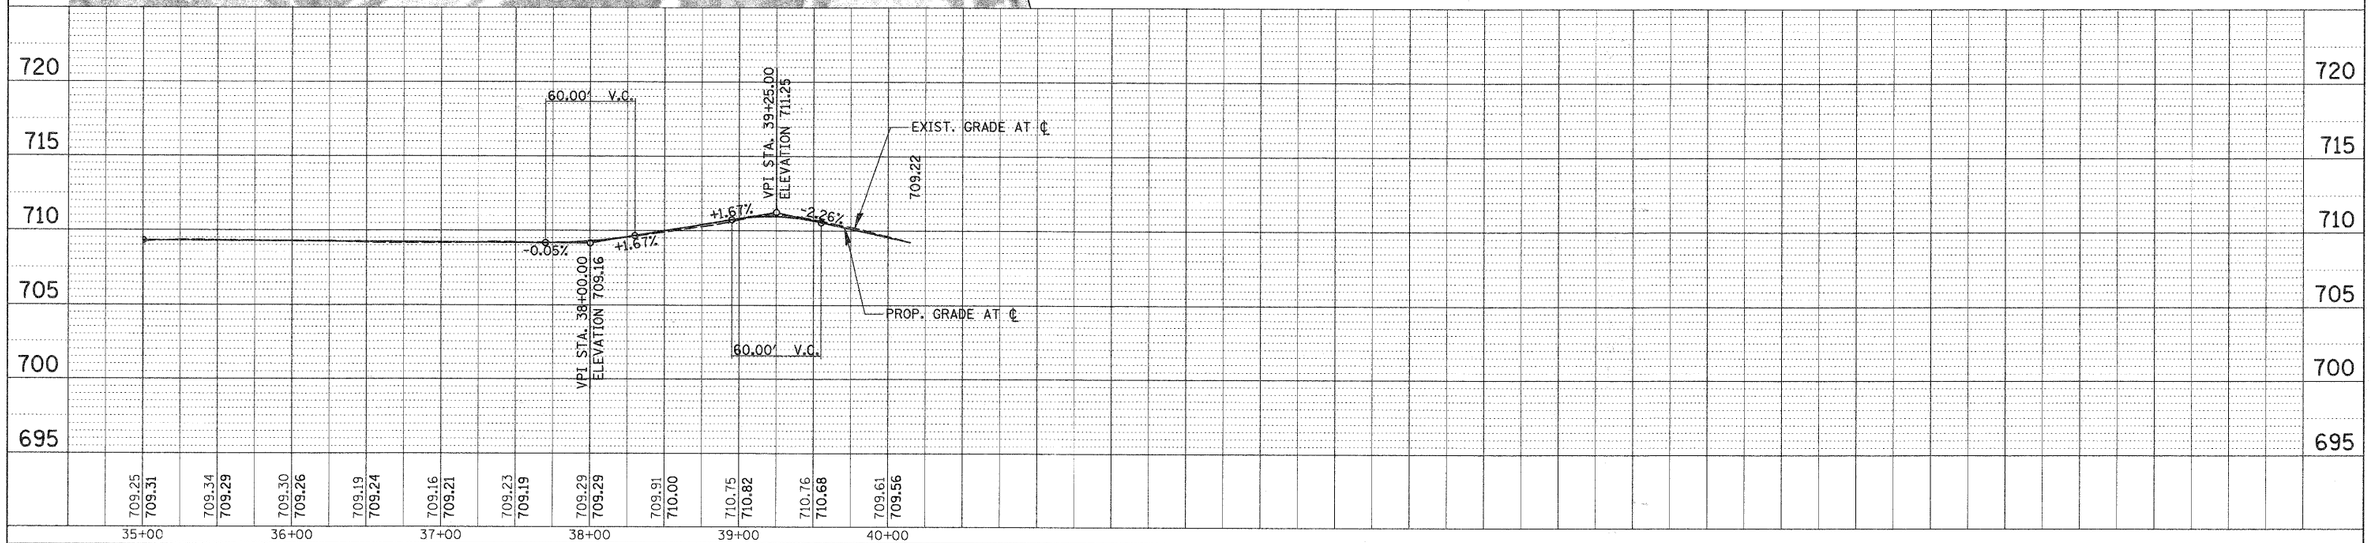

PLAN

DATE	BY	SURVEYED	ALIGNMENT CHECKED
		DATUM	PT. OF BEG. CHECKED
		NOTE BOOK	ADD. FILE NAME
		NO.	

PROFILE

DATE	BY	SURVEYED	GRADES CHECKED
		DATUM	ELEVATIONS CHKD
		NOTE BOOK	STRUCTURE NO'S/NS CHKD
		NO.	

FILE NAME =	USER NAME = MAGOLDEN	DESIGNED - LMF	REVISED -
N:\OrlandHills\080156\Civil\080156_PLN3.pln		DRAWN - MG	REVISED -
	PLOT SCALE = 50'	CHECKED - LMF	REVISED -
	PLOT DATE = 12/23/2008	DATE - 12/23/2008	REVISED -

STATE OF ILLINOIS
DEPARTMENT OF TRANSPORTATION

BIKE PATH PLAN AND PROFILE – ASHBOURNE LAKE

SCALE: 50' | SHEET NO. OF SHEETS | STA. 35+00 | TO STA. 40+14.93

F.A. RTE.	SECTION	COUNTY	TOTAL SHEETS	SHEET NO.
	06-00021-00-BT	COOK	60	11
		CONTRACT NO. 63084		
FED. ROAD DIST. NO. 1	ILLINOIS	FED. AID PROJECT		