PLAN	BY	DATE
SURVEYED		
DRAWN		
ALIGNMENT CHECKED		
R/T OF WAY CHECKED		
NOTE BOOK		
CADD FILE NAME		
NO.		

PROFILE	BY	DATE
SURVEYED		
DRAWN		
GRADES CHECKED		
B.M. NOTED		
SIGNATURE WITHHELD CHKD		
NOTE BOOK		
NO.		

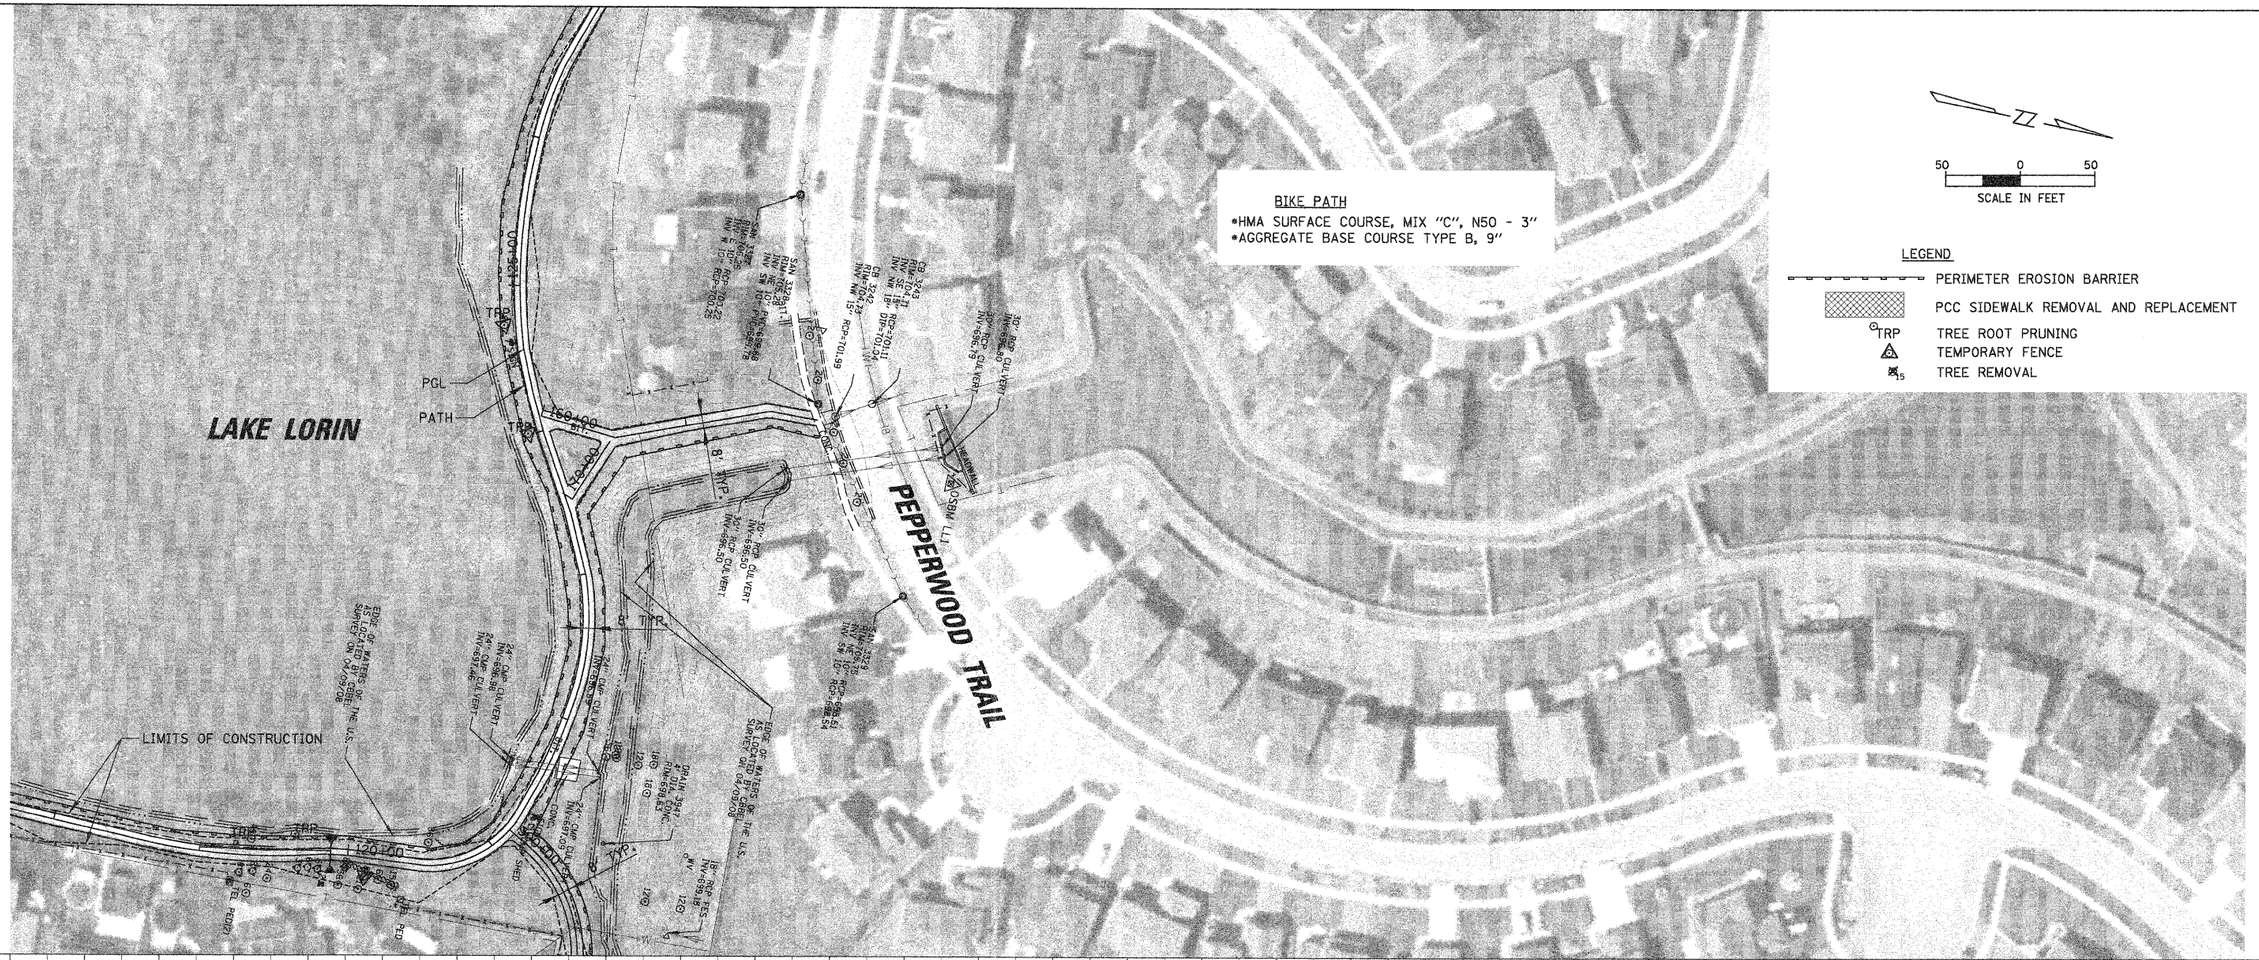

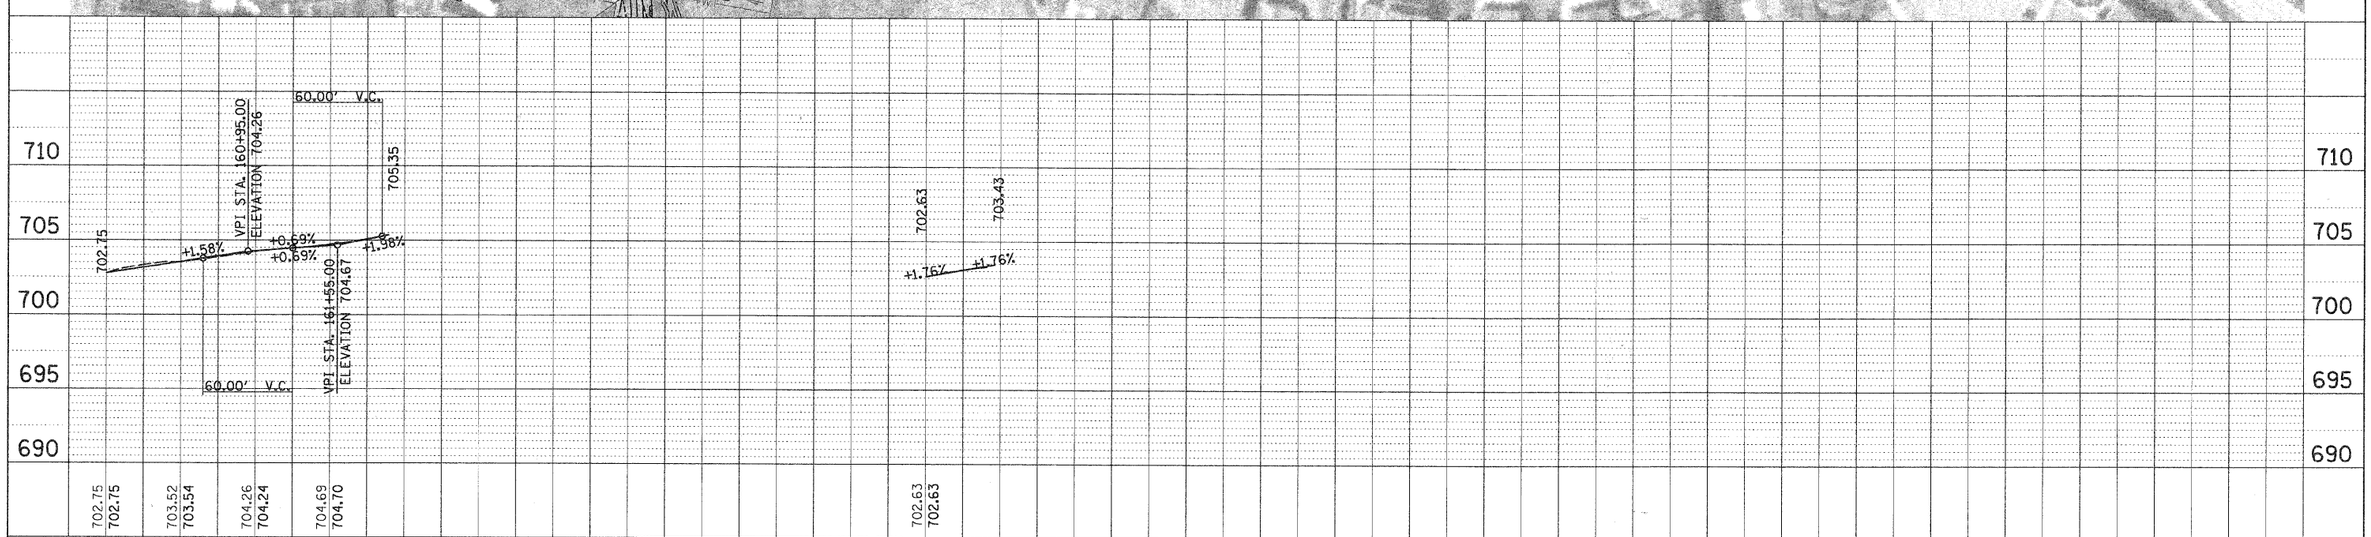

FILE NAME =	USER NAME = MAGOLDEN	DESIGNED - LMF	REVISED -
N:\D-landHills\080156\Civil\080156_PLN9.pln		DRAWN - MG	REVISED -
	PLOT SCALE = 50'	CHECKED - LMF	REVISED -
	PLOT DATE = 12/23/2008	DATE - 12/23/2008	REVISED -

STATE OF ILLINOIS
DEPARTMENT OF TRANSPORTATION

BIKE PATH PLAN AND PROFILE – LAKE LORIN

SCALE: 50' | SHEET NO. OF SHEETS | STA. 160+00 | TO STA. 170+46.23

F.A. RTE.	SECTION	COUNTY	TOTAL SHEETS	SHEET NO.
	06-00021-00-BT	COOK	60	17
		CONTRACT NO. 63084		
FED. ROAD DIST. NO. 1	ILLINOIS	FED. AID PROJECT		