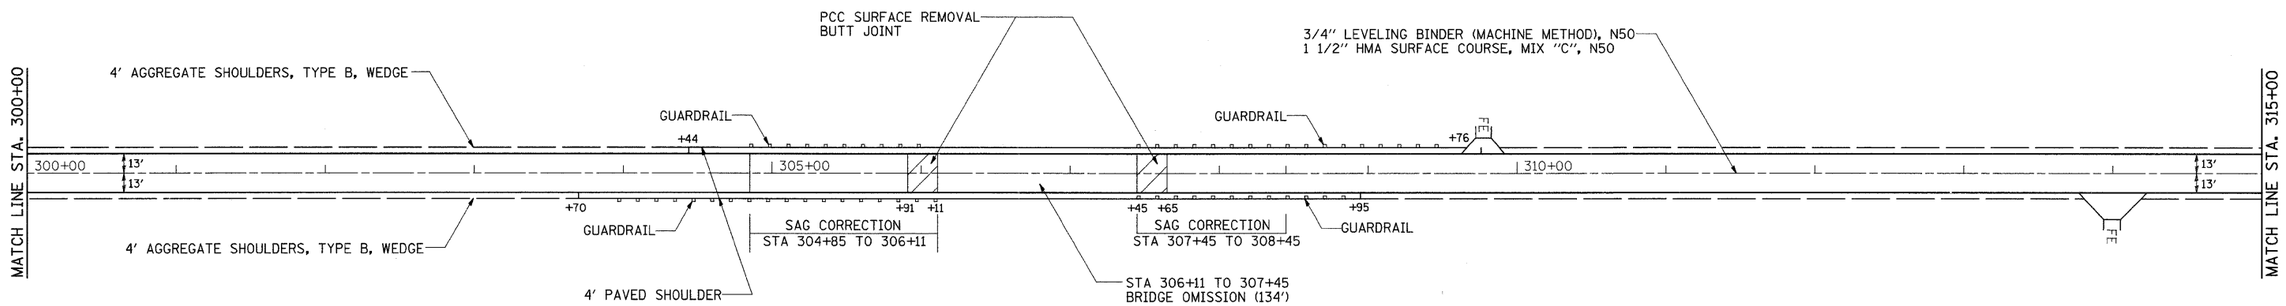

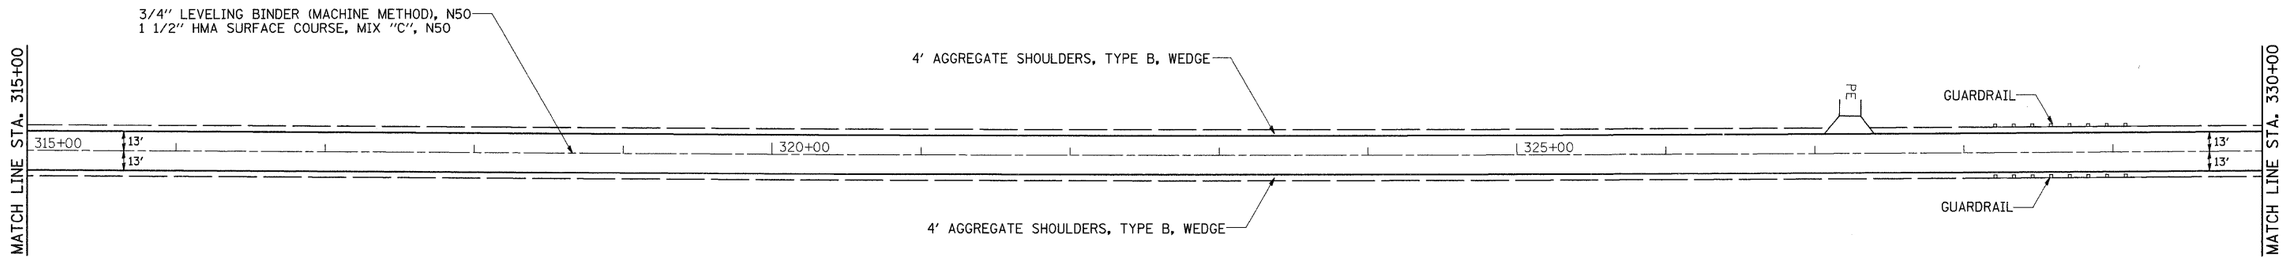

FILE NAME = c:\pw_work\PWIDOT\DOSSDD\dms33571\d0296?7pln1.dgn	USER NAME = dossdd	DESIGNED -	REVISED -
		DRAWN -	REVISED -
	PLOT SCALE = 50.0000 ' / IN.	CHECKED -	REVISED -
	PLOT DATE = Wed Sep 24 08:42:51 2008	DATE -	REVISED -

STATE OF ILLINOIS
DEPARTMENT OF TRANSPORTATION

IL 73

SCALE: | SHEET NO. OF SHEETS | STA. | TO STA.

F.A.P. RTE.	SECTION	COUNTY	TOTAL SHEETS	SHEET NO.
654	(107, 108, 109)RS-4	STEPHENSON	89	51
		CONTRACT NO. 64C91		
FED. ROAD DIST. NO. 2	ILLINOIS	FED. AID PROJECT		