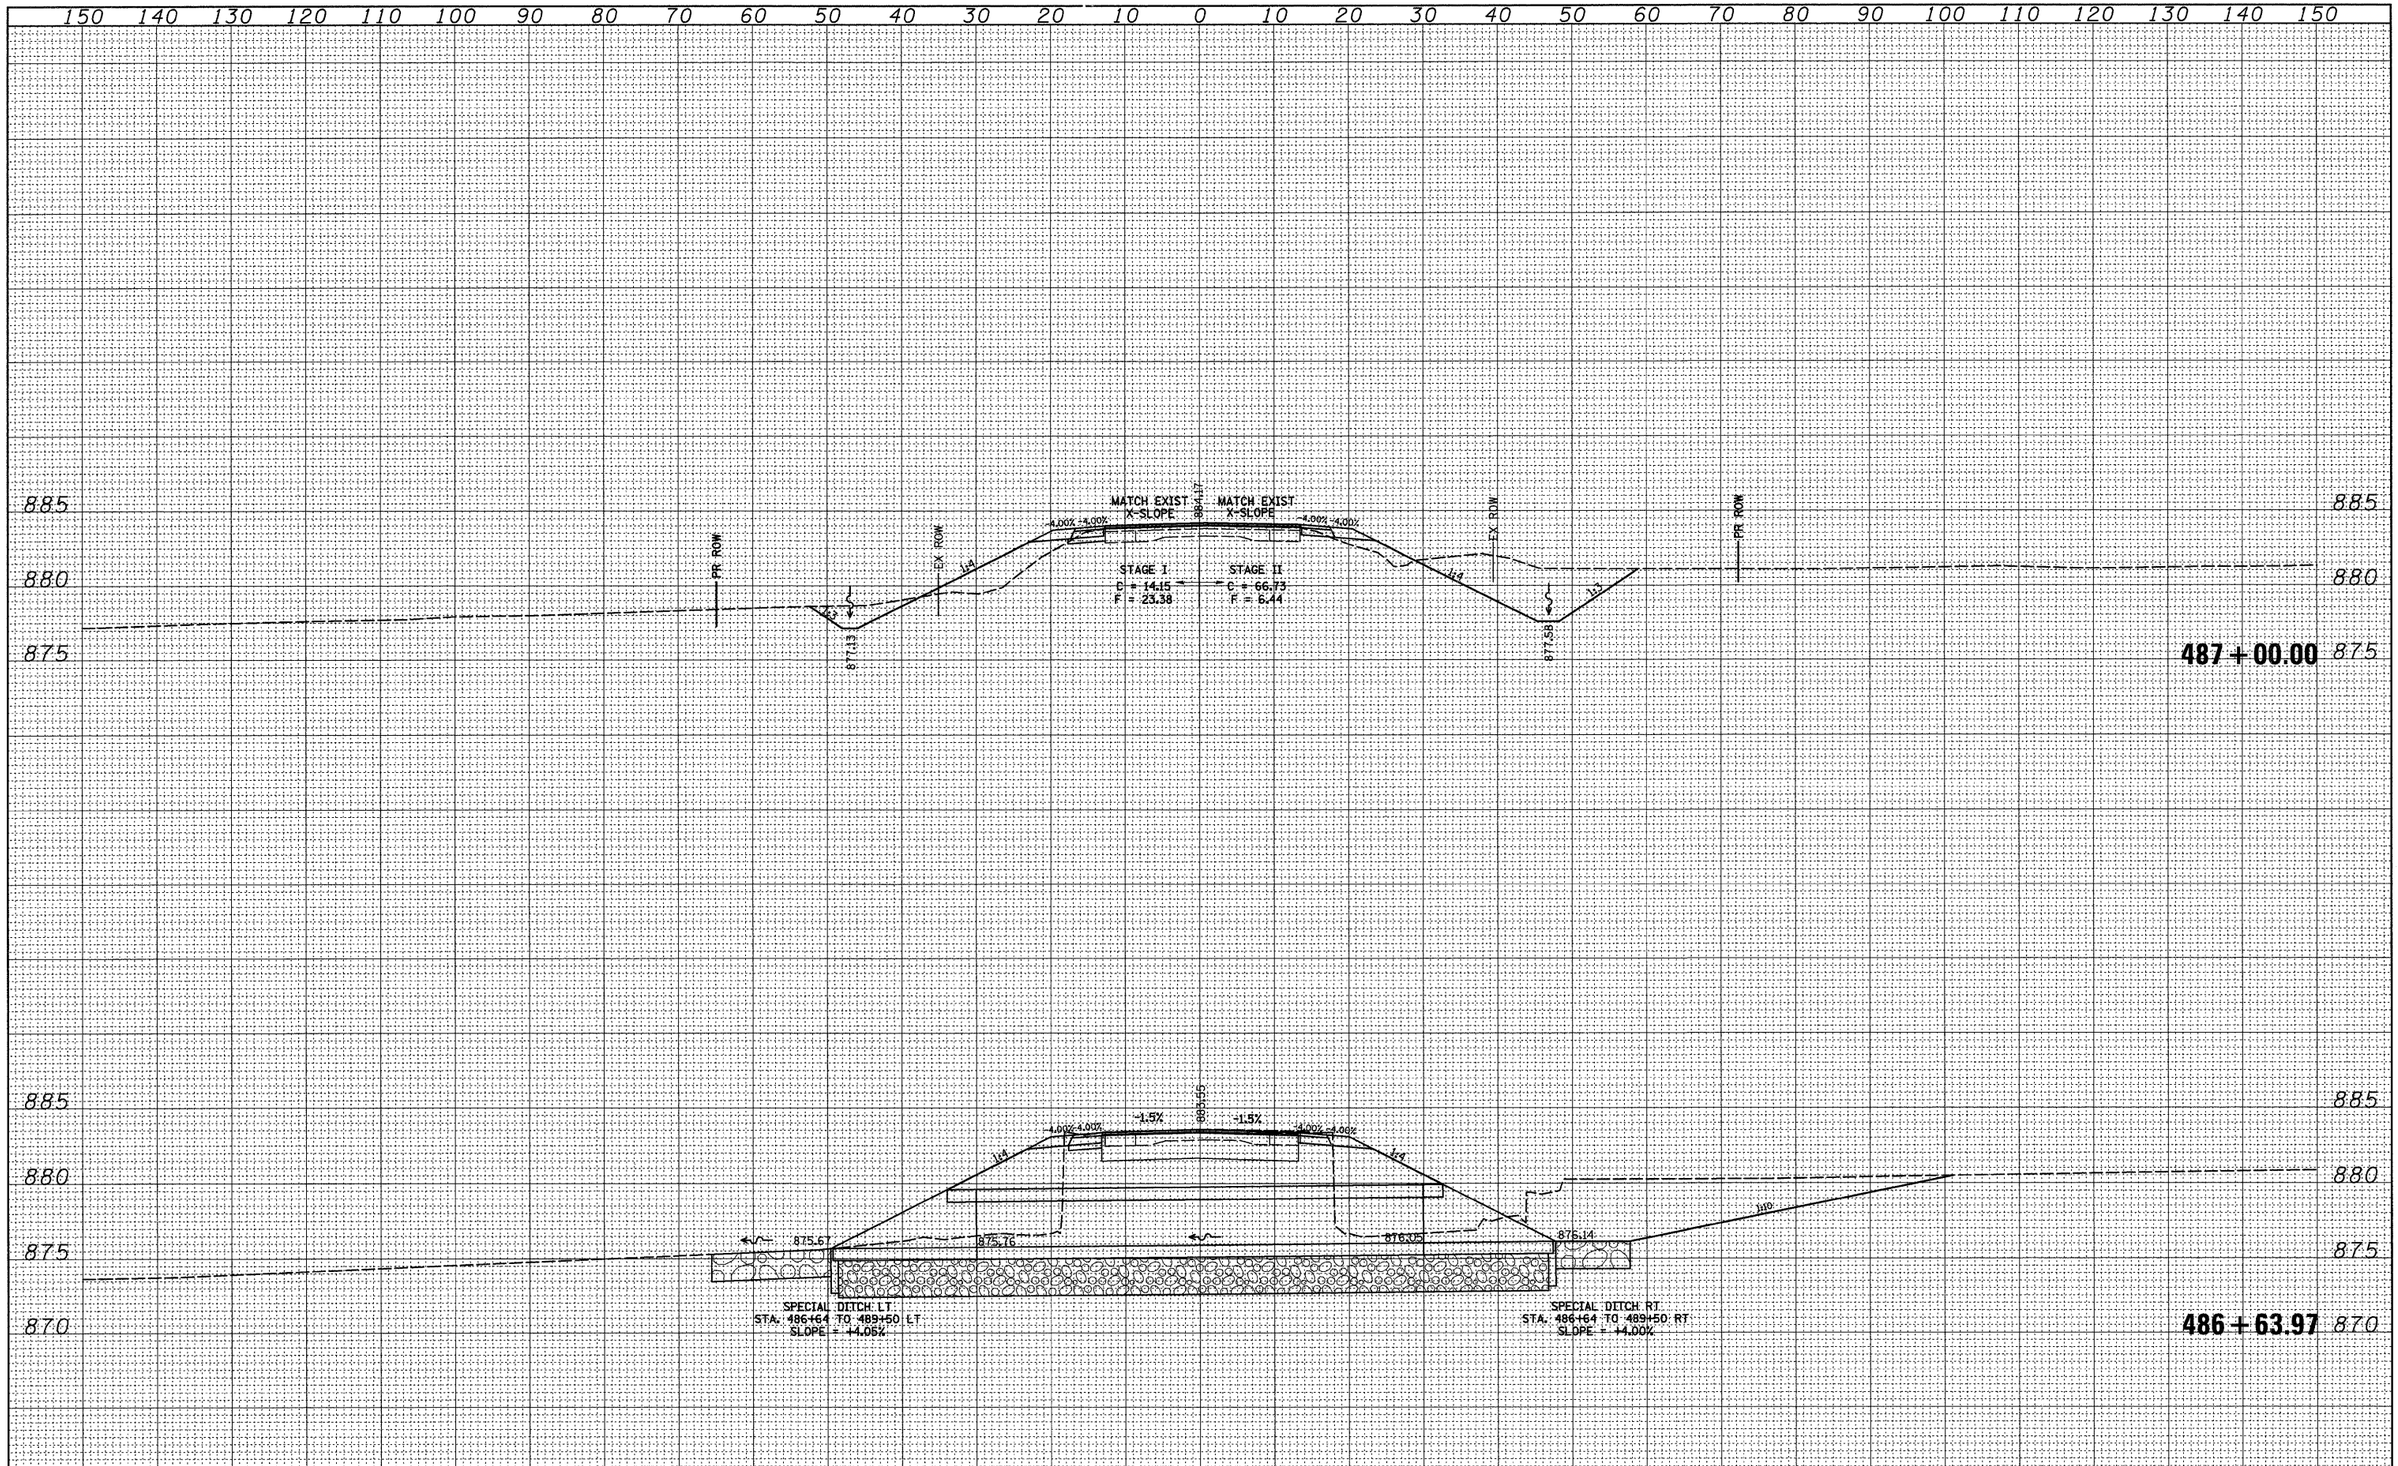

FINAL SURVEY	BY	DATE
SURVEYED		
PLOTTED		
TOPO DATE		
AREAS		
NOTE BOOK		
NO.	AREAS CHECKED	

ORIGINAL SURVEY	BY	DATE
SURVEYED		
PLOTTED		
TOPO DATE		
AREAS		
NOTE BOOK		
NO.	AREAS CHECKED	

FILE NAME = c:\pw_work\PWIDOT\DOSSDD\dms33573\d02907xml.dgn	USER NAME = dossdd	DESIGNED -	REVISED -	STATE OF ILLINOIS DEPARTMENT OF TRANSPORTATION
		DRAWN -	REVISED -	
	PLOT SCALE = 10.0000 ' / IN.	CHECKED -	REVISED -	
	PLOT DATE = Wed Sep 24 09:20:17 2008	DATE -	REVISED -	

IL 73

SCALE: | SHEET NO. OF SHEETS | STA. 486+63.97 TO STA. 487+00.00

F.A.P RTE.	SECTION	COUNTY	TOTAL SHEETS	SHEET NO.
654	(107, 108, 109)RS-4	STEPHENSON	89	86
		CONTRACT NO. 64C91		

FED. ROAD DIST. NO. 2 | ILLINOIS | FED. AID PROJECT