PLAN
SURVEYED
PLOTTED
ALIGNMENT CHECKED
DGN FILE NAME
CADD FILE NAME
NOTE BOOK
NO.
DATE
BY

POT Sta 195+00.00

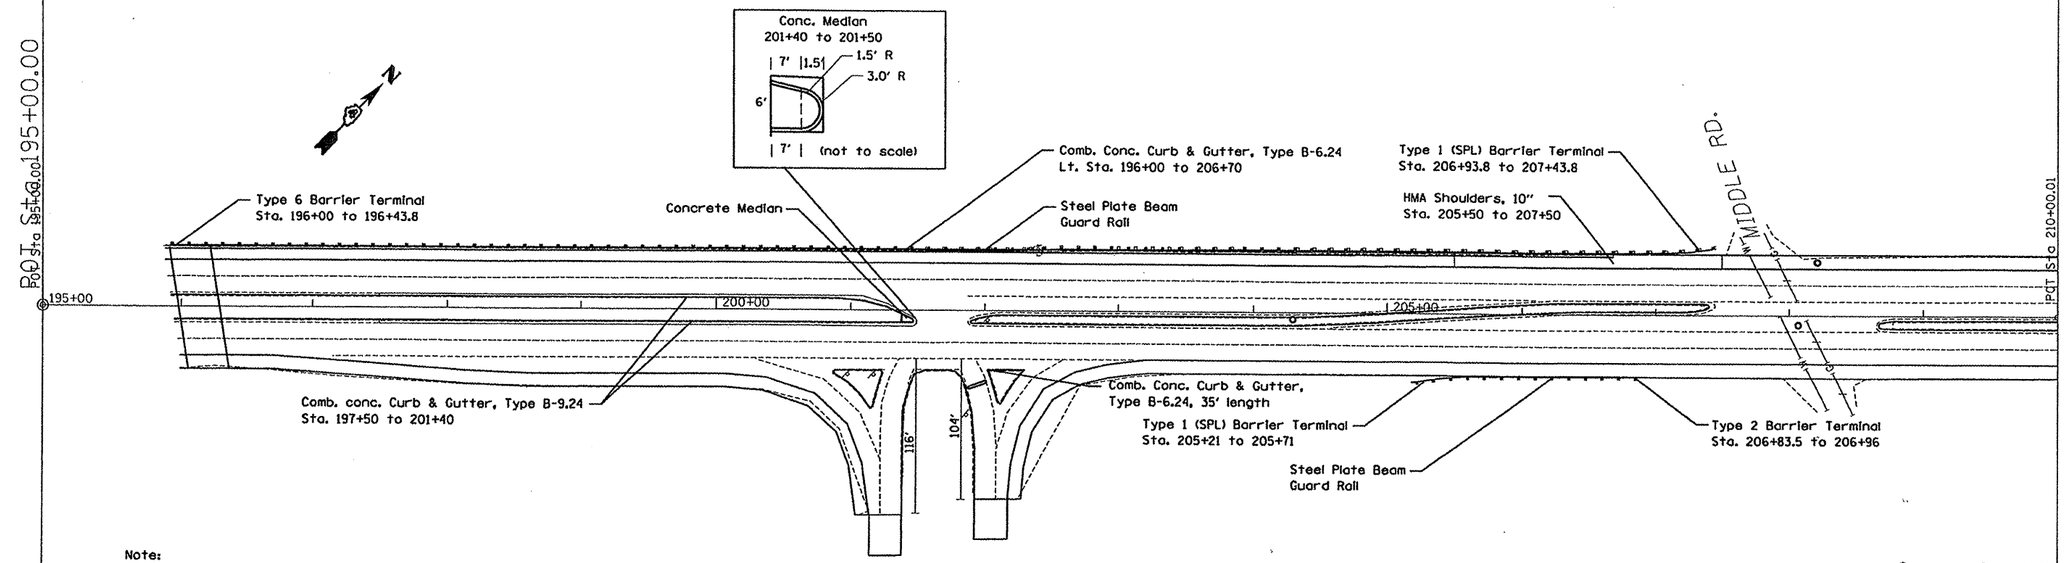

Note:
Proposed Hot-Mix Asphalt Binder Course (Var.)
placed Rt. & Lt. Sta. 196+30 to 201+40 for profile correction

I-474 RAMPS

0 50' 100'
SCALE

PROFILE
SURVEYED
PLOTTED
GRADES CHECKED
NOTE BOOK
NO.
STRUCTURE NOTATIONS CKD
DATE
BY

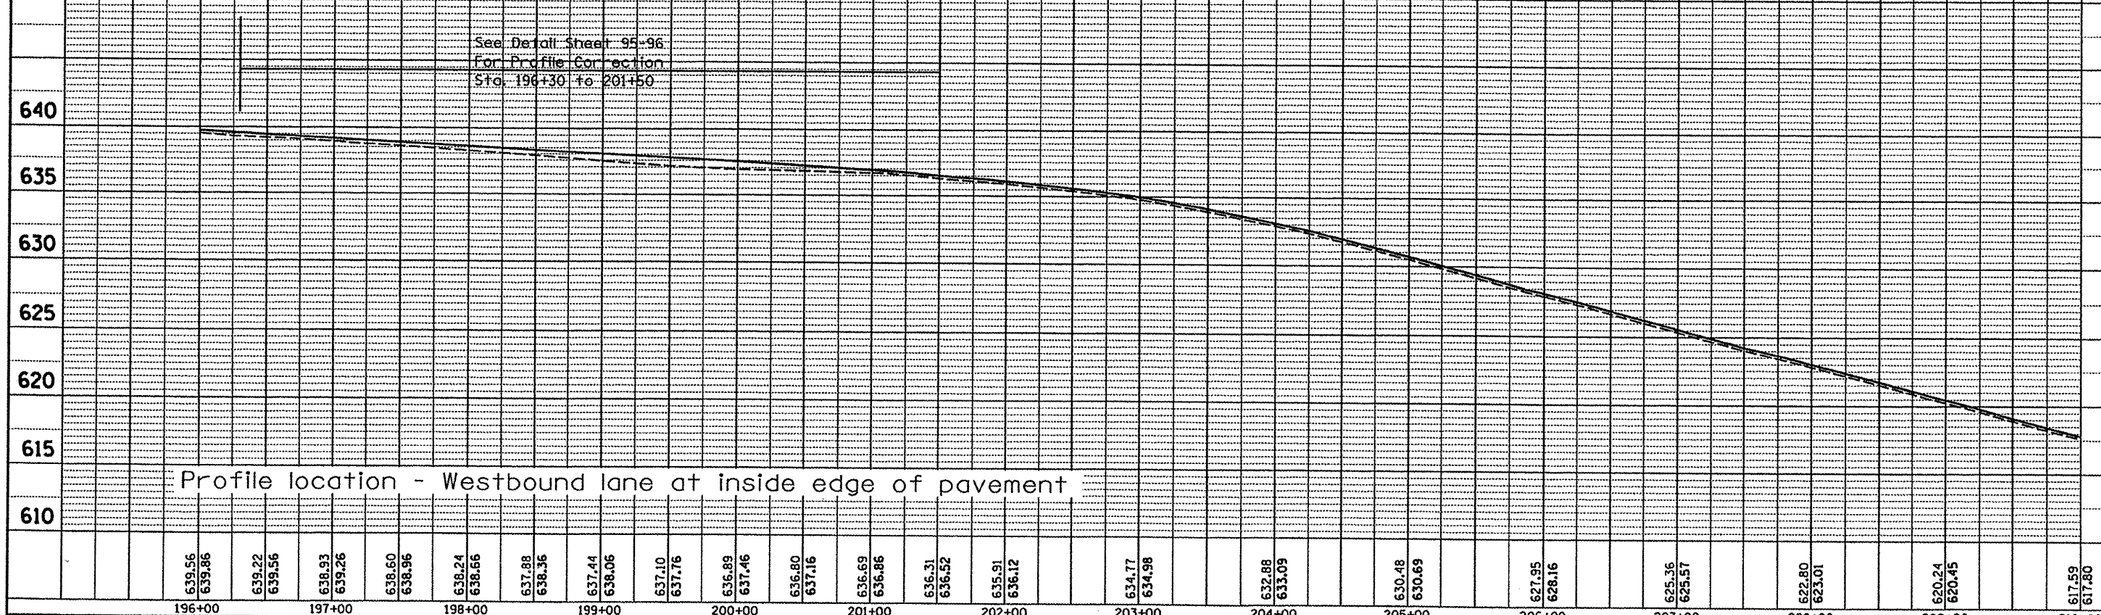

FILE NAME = C:\Documents and Settings\aversacl\Desktop\Harmon Highway\misc.dgn	USER NAME = aversacl	DESIGNED -	REVISED -
Revised 11/12/08	PLOT SCALE = 100.0000 ' / IN.	DRAWN -	REVISED -
	PLOT DATE = 11/17/2008	CHECKED -	REVISED -
		DATE -	REVISED -

STATE OF ILLINOIS
DEPARTMENT OF TRANSPORTATION

Proposed Plan & Profile

SCALE: | SHEET NO. OF SHEETS | STA. TO STA.

F.A.U RTE.	SECTION	COUNTY	TOTAL SHEETS	SHEET NO.
6578	(1-RI,(1-VC)BR	PEORIA	142	29
		CONTRACT NO. 68092		
FED. ROAD DIST. NO.	ILLINOIS	FED. AID PROJECT		