FINAL SURVEY	SURVEYED	BY	DATE
NOTE BOOK	PLOTTED		
NO.	TURNED & K'D		
	AREAS		
	AREAS CHECKED		

ORIGINAL SURVEY	SURVEYED	BY	DATE
NOTE BOOK	PLOTTED		
NO.	TURNED & K'D		
	AREAS		
	AREAS CHECKED		

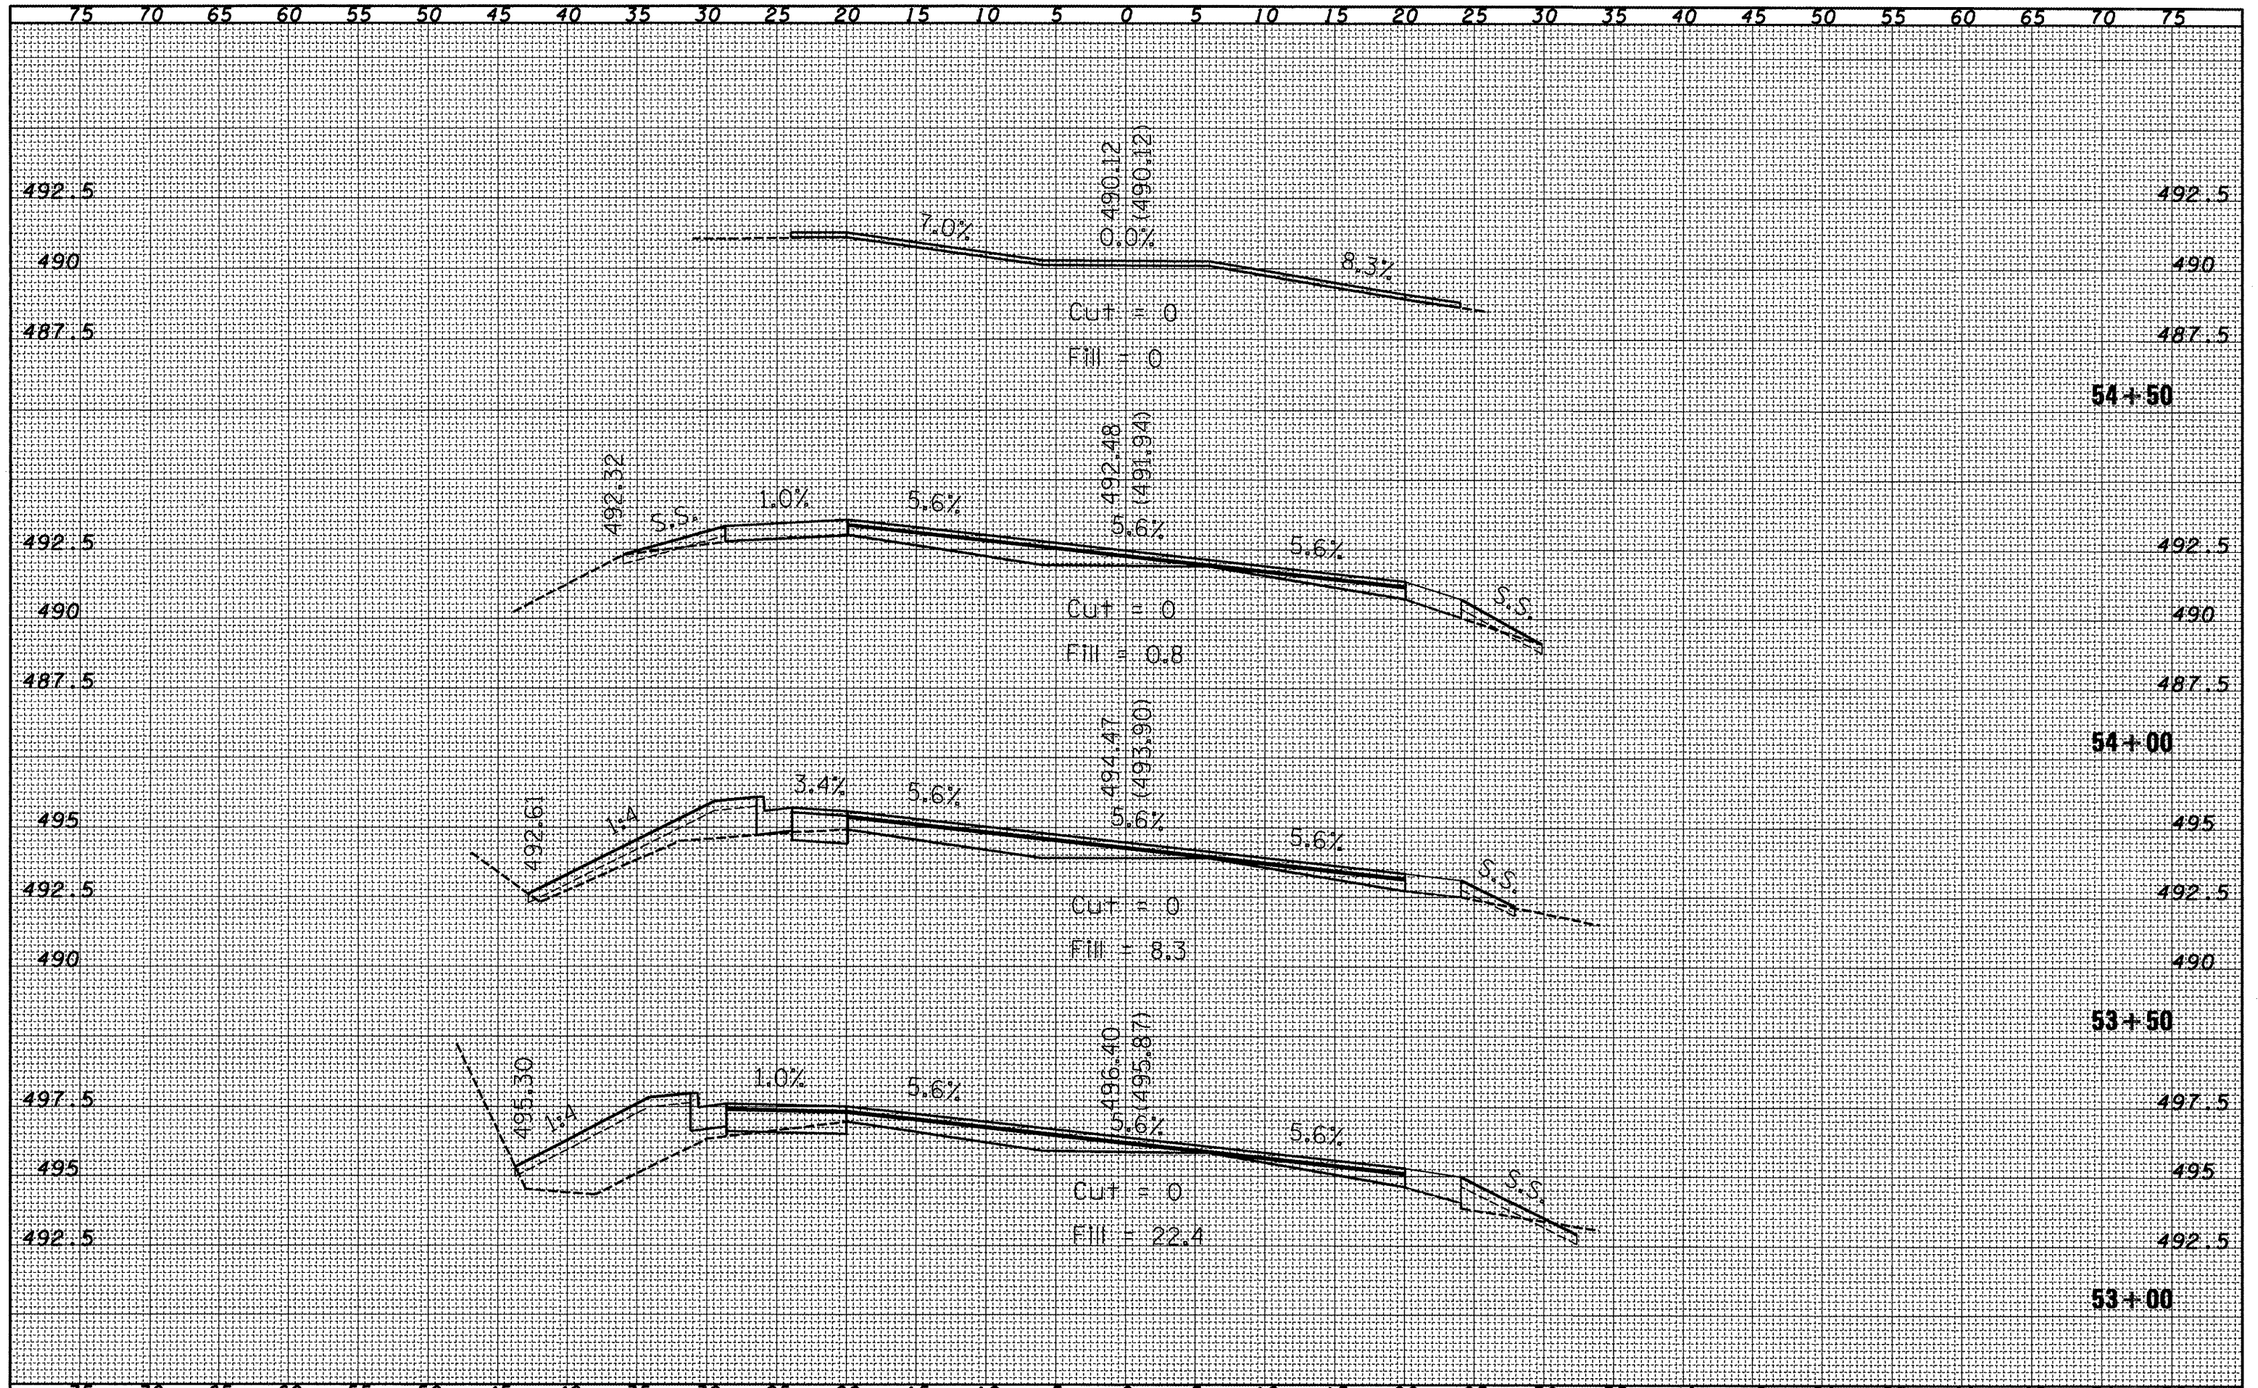

FILE NAME = c:\projects\harmhwy\xsheets.dgn	USER NAME = eversacl	DESIGNED -	REVISED -
		DRAWN -	REVISED -
	PLOT SCALE = 10.0000 ' / IN.	CHECKED -	REVISED -
	PLOT DATE = 10/28/2008	DATE -	REVISED -

STATE OF ILLINOIS
DEPARTMENT OF TRANSPORTATION

Cross Sections – Kickapoo Cr. Rd. Spur

SCALE: | SHEET NO. OF SHEETS | STA. 53+50 TO STA. 54+50

F.A.U RTE.	SECTION	COUNTY	TOTAL SHEETS	SHEET NO.
6758	(1-R),(1-VC)BR	PEORIA	142	126
FED. ROAD DIST. NO.	ILLINOIS	FED. AID PROJECT	CONTRACT NO. 68092	