LEGEND:

1. Hot Mix Asphalt Shoulder, 8"
2. Steel Plate Beam Guard Rail, Type A
3. Type C Inlet Box, Standard 609001 (Special)
4. Guardrail Aggregate Erosion Control
5. Traffic Barrier Terminal, Type 1 (Special), Tangent
6. Fabric Formed Concrete Revetment Mat
7. Pipe Drains 12"
8. Concrete Thrust Blocks
9. Metal End Section 12"
10. Stone Riprap, Class A4
11. Concrete Box Culvert
12. Heavy Duty Erosion Control Blanket
13. Hot- Mix Asphalt Shoulder Curb
14. Concrete Collar

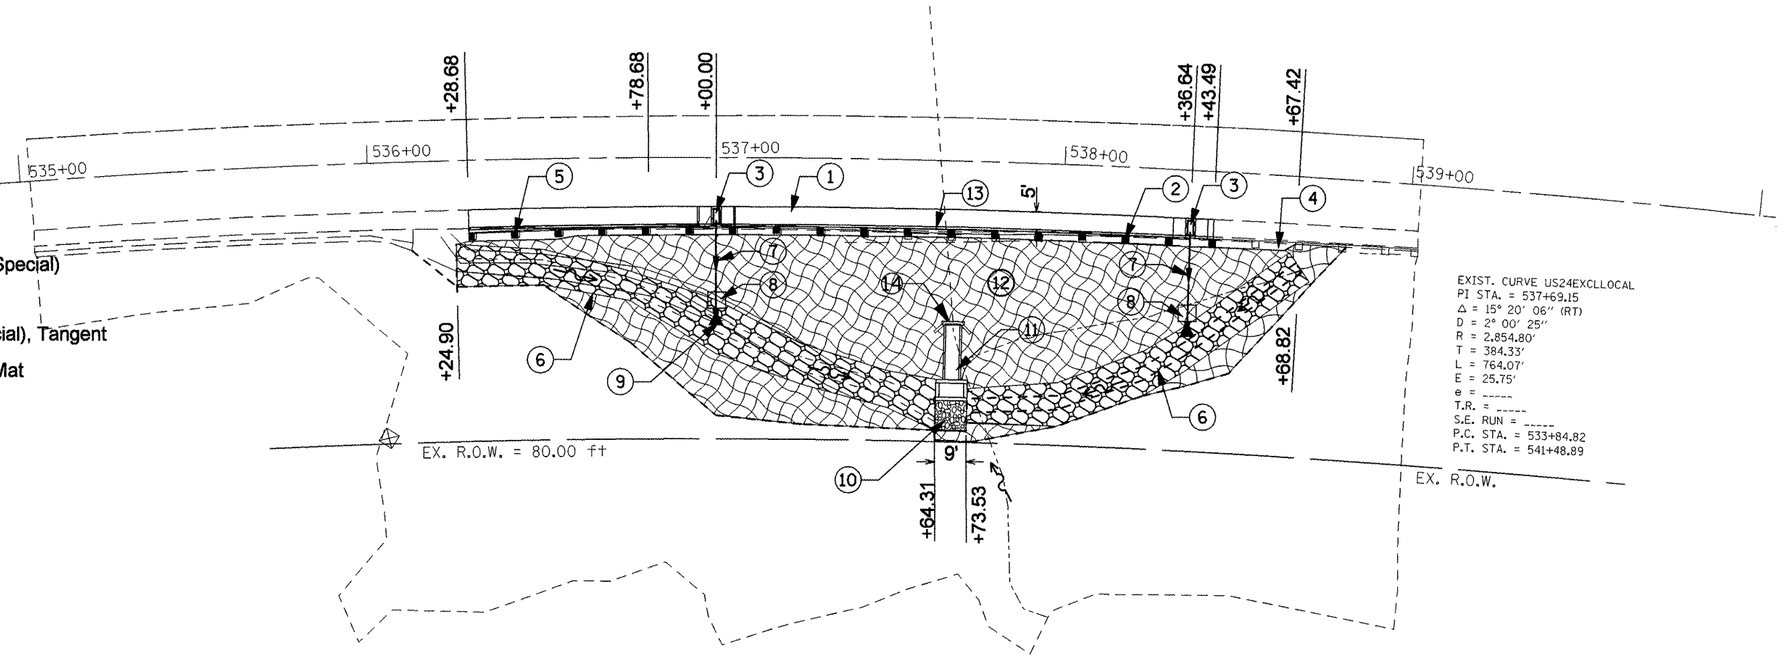

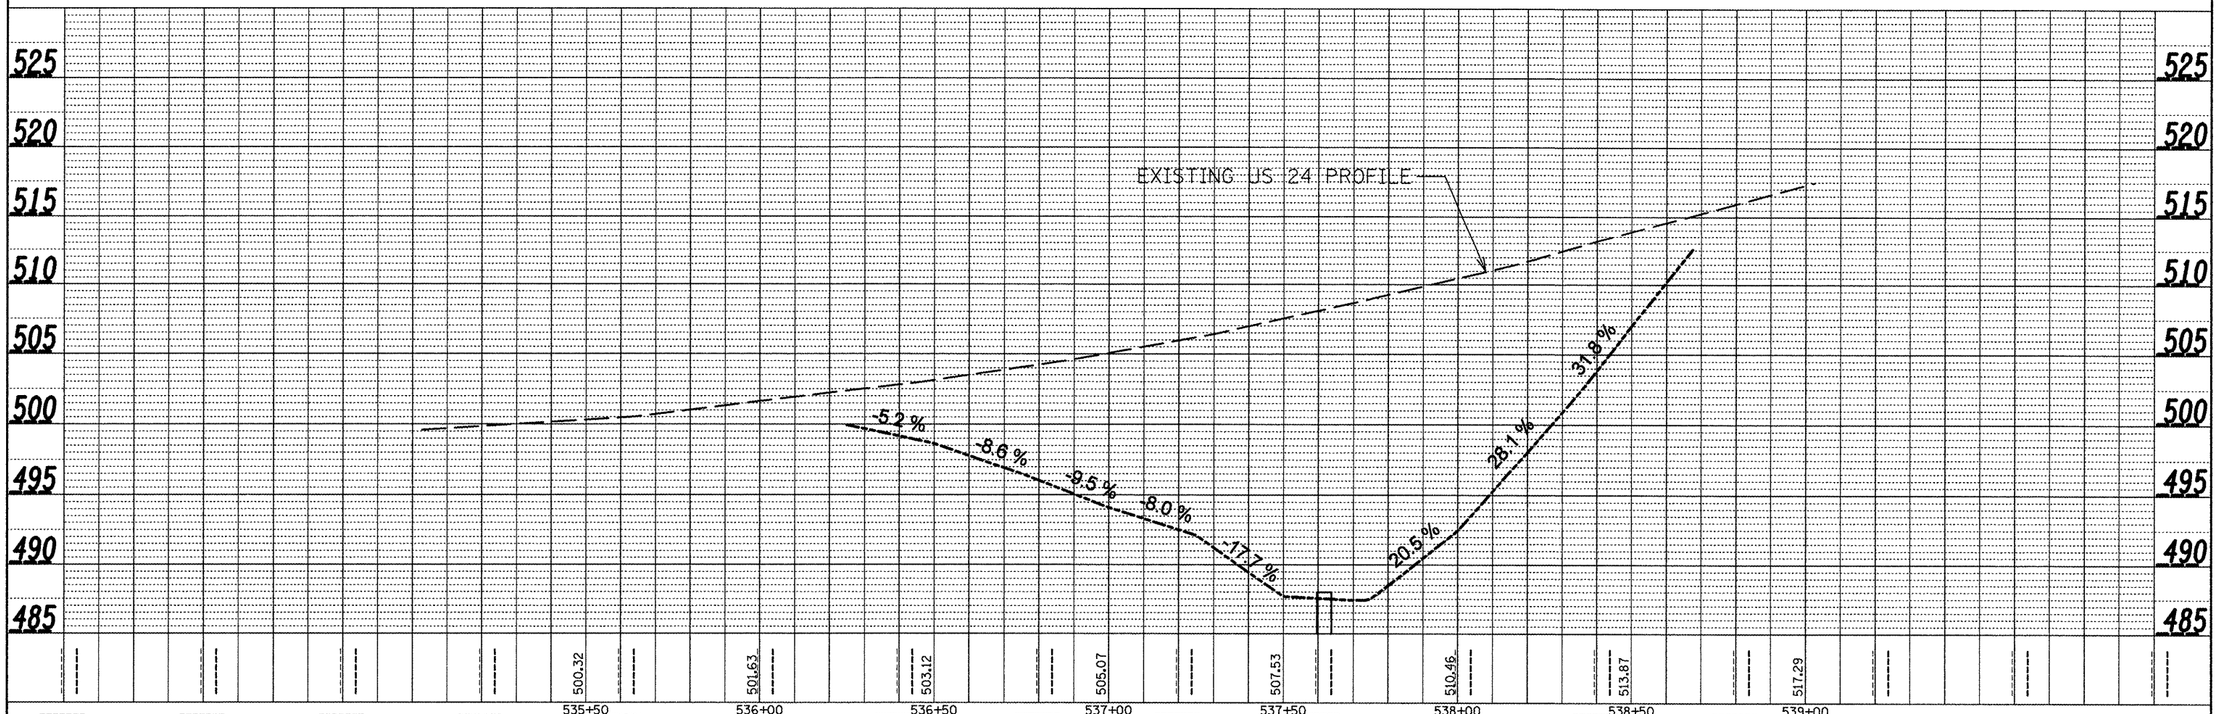

FILE NAME = c:\projects\us24lilam\p&psheet.dgn	USER NAME = crespole	DESIGNED - ___	REVISED - ___
		DRAWN - ___	REVISED - ___
	PLOT SCALE = 40.0000 ' / IN.	CHECKED - ___	REVISED - ___
	PLOT DATE = 10/14/2008	DATE - ___	REVISED - ___

STATE OF ILLINOIS
DEPARTMENT OF TRANSPORTATION

US 24 Culvert Extension Rt. Sta. 537 + 68.90

SCALE: ___ SHEET NO. __ OF ___ SHEETS STA. ___ TO STA. ___

F.A.P RTE.	SECTION	COUNTY	TOTAL SHEETS	SHEET NO.
317	(137,102)RS-4:101RS-3	FULTON	56	24

CONTRACT NO. 68337

FED. ROAD DIST. NO. 4 ILLINOIS FED. AID PROJECT

PLAN NOTE BOOK NO. ___ SURVEYED PLOTTED ALIGNMENT CHECKED RT. OF WAY CHECKED CADD FILE NAME BY DATE

PROFILE NOTE BOOK NO. ___ SURVEYED PLOTTED GRADES CHECKED B.M. NOTED STRUCTURE NOTAT'NS CHKD BY DATE